 
 
 
 


SYMBOLS		
	ELEVATION NAME	
	DETAIL NAME	
	ELEVATION CALLOUT	
	SECTION CALLOUT	
	REVISED ITEM	
	REVISION NUMBER	

DOOR SCHEDULE				
DOOR #	DOOR WIDTH	DOOR HEIGHT	TYPE	ACTIVE LEAF
108	6'-0"	7'-0"	PAIR	OUTSWING
HARDWARE DOOR# 108				
CONTINUOUS HINGES DFM 83 SLF OBE STD LOCKING HARDWARE				
1 - DUST PROOF STRIKE 570 US26D				
1 - FLUSH BOLT 555 US10B				
1 - DEAD LOCK MS1850S-310-313				
1 - CYLINDER HOUSING LN2049D				
1 - CORE SFIC GMK 626				
2 - PULL BF18847-33" T4HD MOUNTING US108				
2 - CLOSER UNI-4400 690 4888 2935 (3' DOOR)				
1 - THRESHOLD 2005AP72" (MSES25SS)				
2 - SWEEP 3452DNB36"				

INFORMATION AVAILABLE TO PREPARE DRAWINGS
ARCHITECTURAL DRAWINGS DATED 10/18/2019

NOTES TO ARCHITECT

GENERAL NOTES
1.) LIMITATIONS: THESE DRAWINGS REPRESENT AN INTERPRETATION OF ARCHITECTURAL INFORMATION MADE AVAILABLE TO KS DRAFTING & DESIGN, LLC. KS DRAFTING & DESIGN, LLC. MAKES NO REPRESENTATION OR WARRANTY TO THE PERFORMANCE OR COMPLETENESS OF THE ARCHITECTURAL DETAILS OF THE SURROUNDING AREAS.
2.) CONFIRMATION: ANY LISTED TOLERANCES, DIMENSIONS, DEFLECTION, ANCHORAGE, REFERENCES, AND FUNCTIONAL PERFORMANCE REQUIREMENTS SHALL BE CONFIRMED WITH THE ARCHITECT, AND VALIDATED BY FIELD MEASUREMENTS TO ENSURE SIZING, PERFORMANCE COMPLIANCE, AND ARCHITECTURAL INTENT.
3.) ACCEPTANCE: FINAL APPROVAL OF THESE DRAWINGS CONSTITUTES ACCEPTANCE OF ALL DEVIATIONS, IF ANY, AND ALL WORK CONTAINED HEREIN.
4.) USE: KS DRAFTING & DESIGN, LLC. ASSUMES NO RESPONSIBILITY FOR THE USE OF THESE DRAWINGS BY OTHER TRADES.
5.) COMPLIANCE: ARCHITECT, ENGINEER, GENERAL CONTRACTOR, AND MISC. TRADES ARE RESPONSIBLE FOR THE SELECTION, INSTALLATION, AND ADJUSTMENT OF SYSTEMS TO ENSURE COMPLIANCE WITH ALL APPLICABLE DESIGN, ENERGY, RATING, BUILDING, AND/ OR SAFETY CODES.
6.) QUALITY OF CONSTRUCTION: ROUGH OPENINGS MAY NOT BE PLUMB, SQUARE, OR LEVEL. CONTRACTOR TO VERIFY EXISTING OPENINGS.
7.) RELEASE OF LIABILITY: THESE DRAWINGS HAVE BEEN PREPARED BY KS DRAFTING & DESIGN, LLC. FOR USE BY THE CUSTOMER. THE CUSTOMER AGREES TO ASSUME ALL LIABILITY AND ANY CLAIMS THAT MAY ARISE FROM THE USE OF, OR INFORMATION CONTAINED IN THESE DRAWINGS.

SHEET LIST	
SHEET	DESCRIPTION
100	COVER SHEET
200	FLOOR PLAN
201	BUILDING ELEVATIONS
202	FRAME ELEVATIONS
400	DETAILS
401	DETAILS
402	DETAILS

NO.	REVISION/ISSUED	DATE
1	1ST SUBMITTAL	02/11/2020
2	PER COMMENTS	03/03/2020

PROJECT NAME & LOCATION: CIRCLE K COASTAL CAROLINAS 2707 NORTH WILLIAM ST GOLDSBORO, NC 27530	SHEET TITLE: COVER SHEET
--	-----------------------------

GLASS CONTRACTOR:

DRAWN BY:
KS DRAFTING & DESIGN, LLC KYLE SCHNECK HARRISBURG, PA 17110 KYLE@KSDRAFTINGDESIGNLLC.COM 717-228-7114 KSDRAFTINGDESIGNLLC.COM

ARCHITECT:

ENGINEER:


DRAWN BY: BRIAN GANOE	SHEET:
CHECKED BY: KYLE SCHNECK	100
DATE: 02/11/2020	

PROJECT TITLE:
CIRCLE K COASTAL CAROLINAS

PROJECT ADDRESS:
2707 NORTH WILLIAM ST
GOLDSBORO, NC 27530

MATERIAL SCHEDULE					
PRODUCT TYPE	MANUFACTURER	SYSTEM	PROFILE DIMENSIONS	DESCRIPTION	FINISH
EXTERIOR STOREFRONT	OLDCASTLE	SERIES 3000T	2" X 4-1/2"	THERMAL, SCREW SPLINE, OUTSIDE GLAZED, CENTER SET	CLEAR ANODIZED
STOREFRONT DOORS	OLDCASTLE	WS-500 WIDE STILE	1 3/4" DEEP	12" BOTTOM RAIL	CLEAR ANODIZED
LIMESTONE NP1 CAULK FOR THE EXTERIOR PERIMETER OF THE ALUMINUM FRAMES					
(0.040) BRAKE METAL COLUMN WRAPS ON ENTRANCE DOOR JAMBS					

GLASS SCHEDULE		
MARK	GLAZING DESCRIPTION AND MAKEUP	NOTES
GL-1	DESCRIPTION: 1" INSULATED UNIT:	
	OUTBOARD: 1" CLEAR, SOLAR BAN 60 LOW-E ON #2 SURFACE, TEMPERED	
	AIRSPACE: 1" ARGON AIR SPACE	
	INBOARD: 1" CLEAR, TEMPERED	
GL-2	DESCRIPTION: 1" INSULATED UNIT:	
	OUTBOARD: 1" CLEAR, SOLAR BAN 60 LOW-E ON #2 SURFACE, TEMPERED	
	AIRSPACE: 1" ARGON AIR SPACE	
	INBOARD: 1" CLEAR, SPANDREL ON #4, TEMPERED	

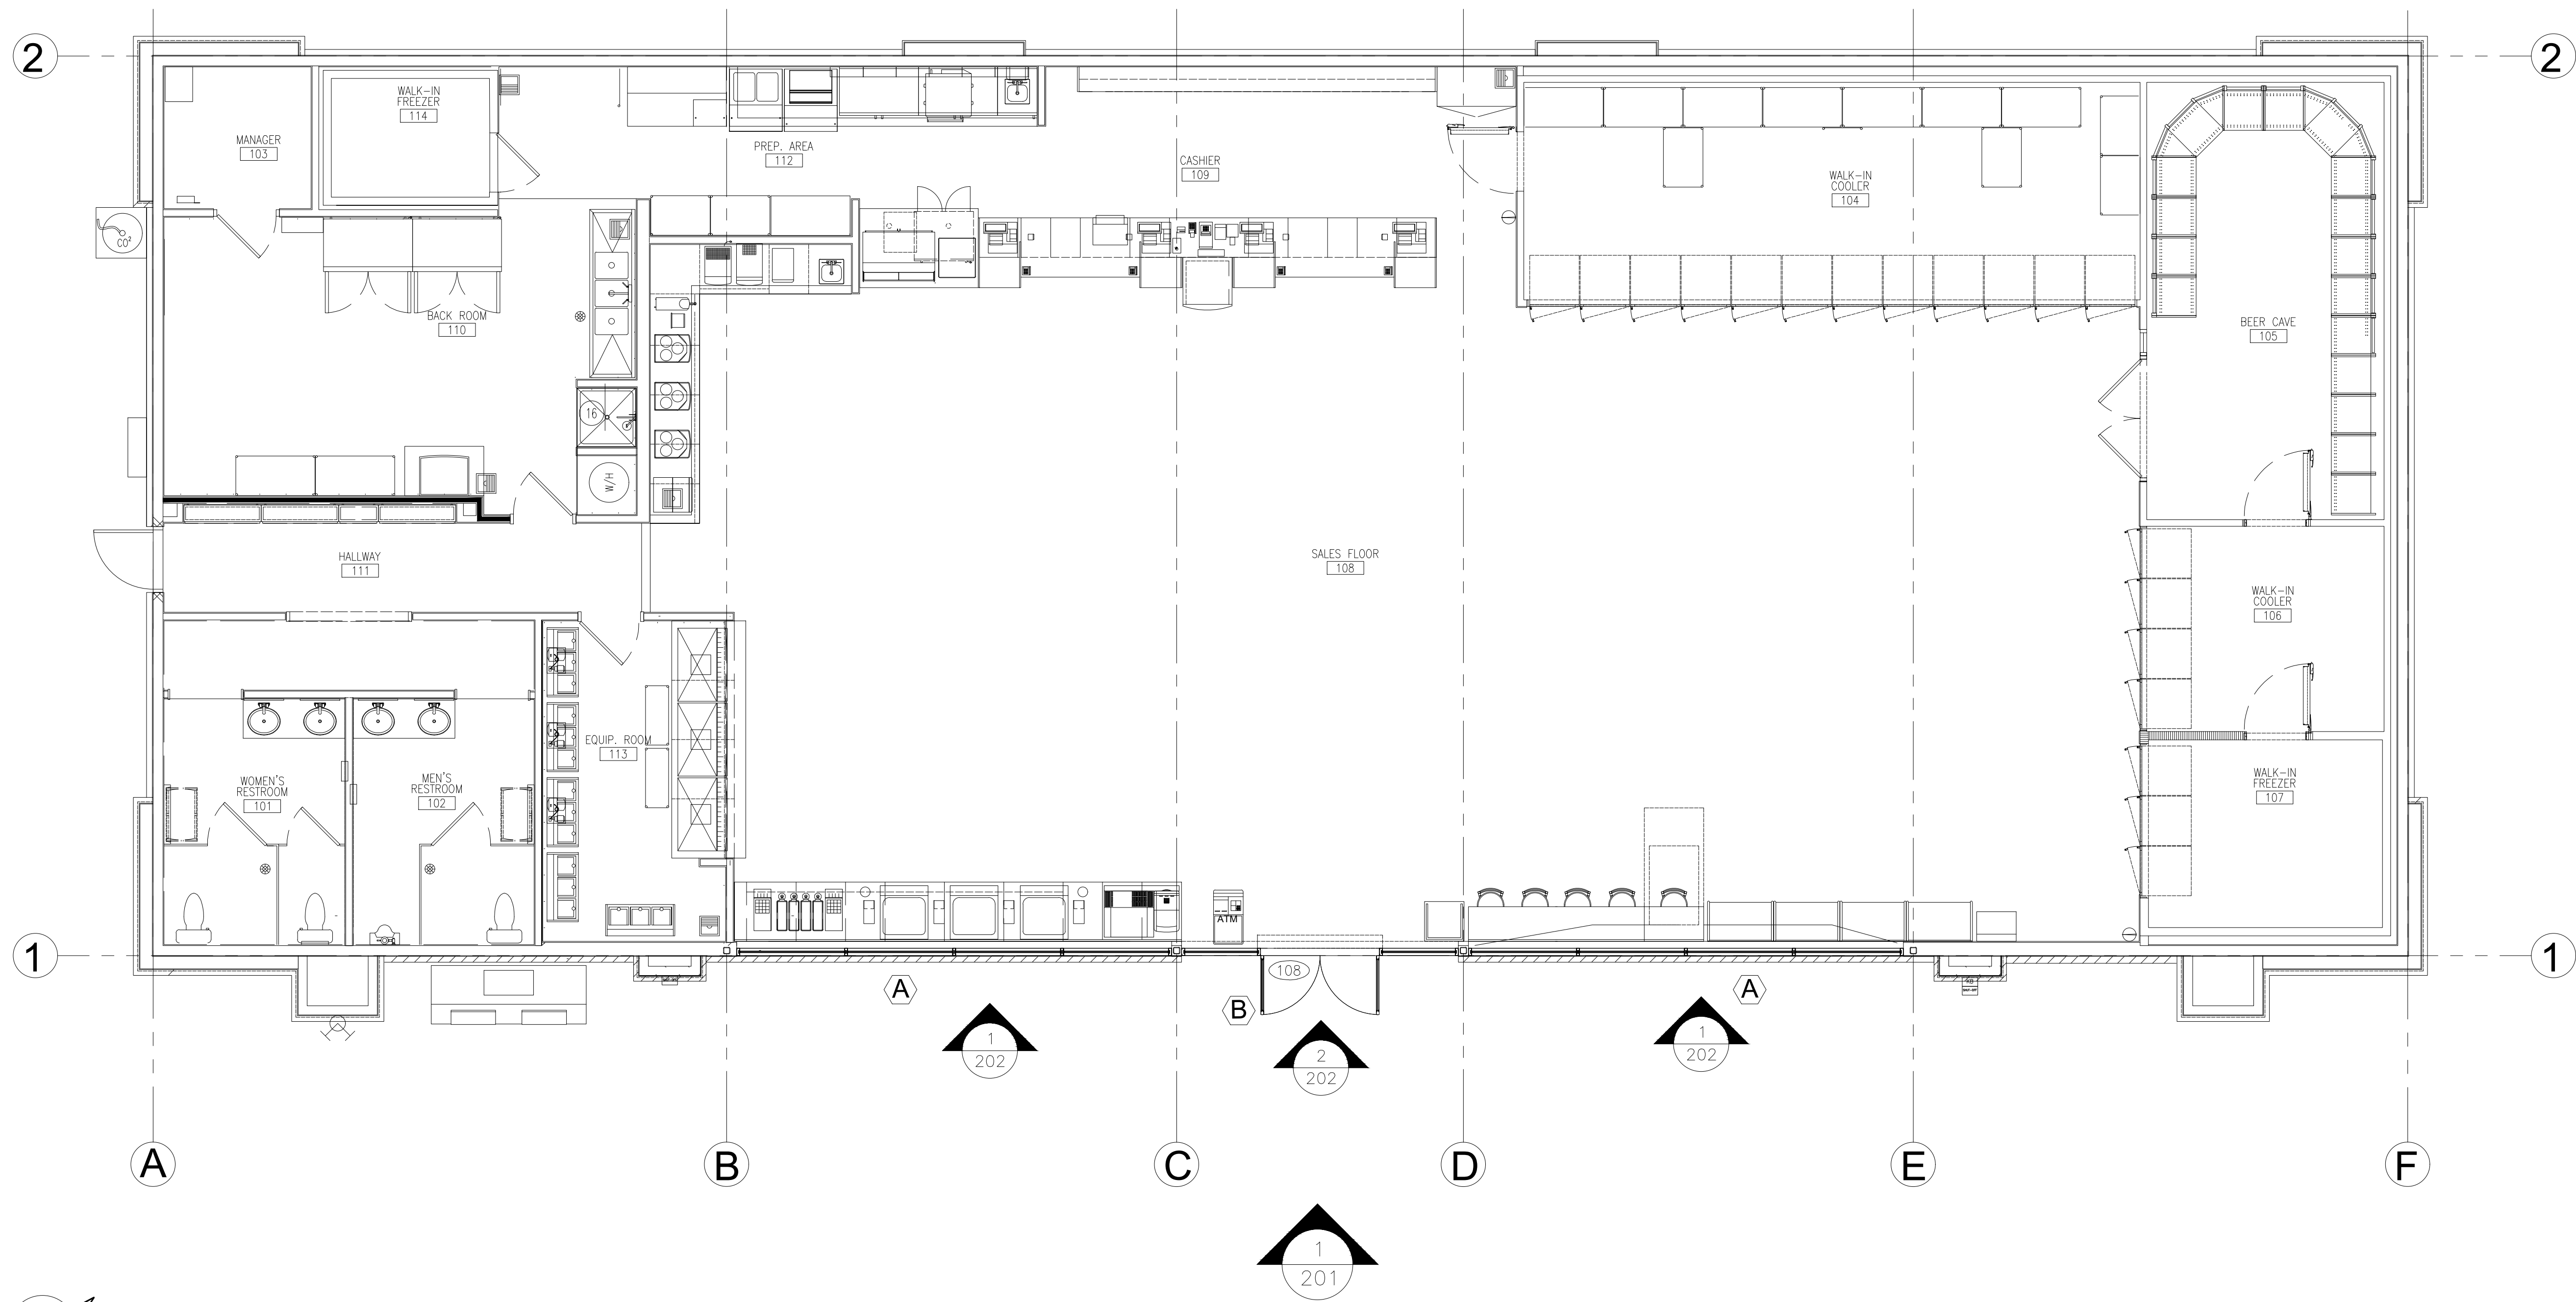

1 FLOOR PLAN - LEVEL 1
ARCH. REF.: 1/A-1.2

NO.	REVISION/ISSUED	DATE
1	1ST SUBMITTAL	02/11/2020

PROJECT NAME & LOCATION:
CIRCLE K COASTAL CAROLINAS
2707 NORTH WILLIAM ST
GOLDSBORO, NC 27530

SHEET TITLE:
FLOORPLAN - 1ST FLOOR

GLASS CONTRACTOR:

DRAWN BY:

KS DRAFTING & DESIGN, LLC
KYLE SCHNECK
HARRISBURG, PA 17110
KYLE@KSDRAFTINGDESIGNLLC.COM
717-228-7114
KSDRAFTINGDESIGNLLC.COM

ARCHITECT:

ENGINEER:


DRAWN BY:
BRIAN GANOE
CHECKED BY:
KYLE SCHNECK
DATE:
02/11/2020

SHEET:

200

FINISHED
FLOOR


+0'-0"
A.F.F.

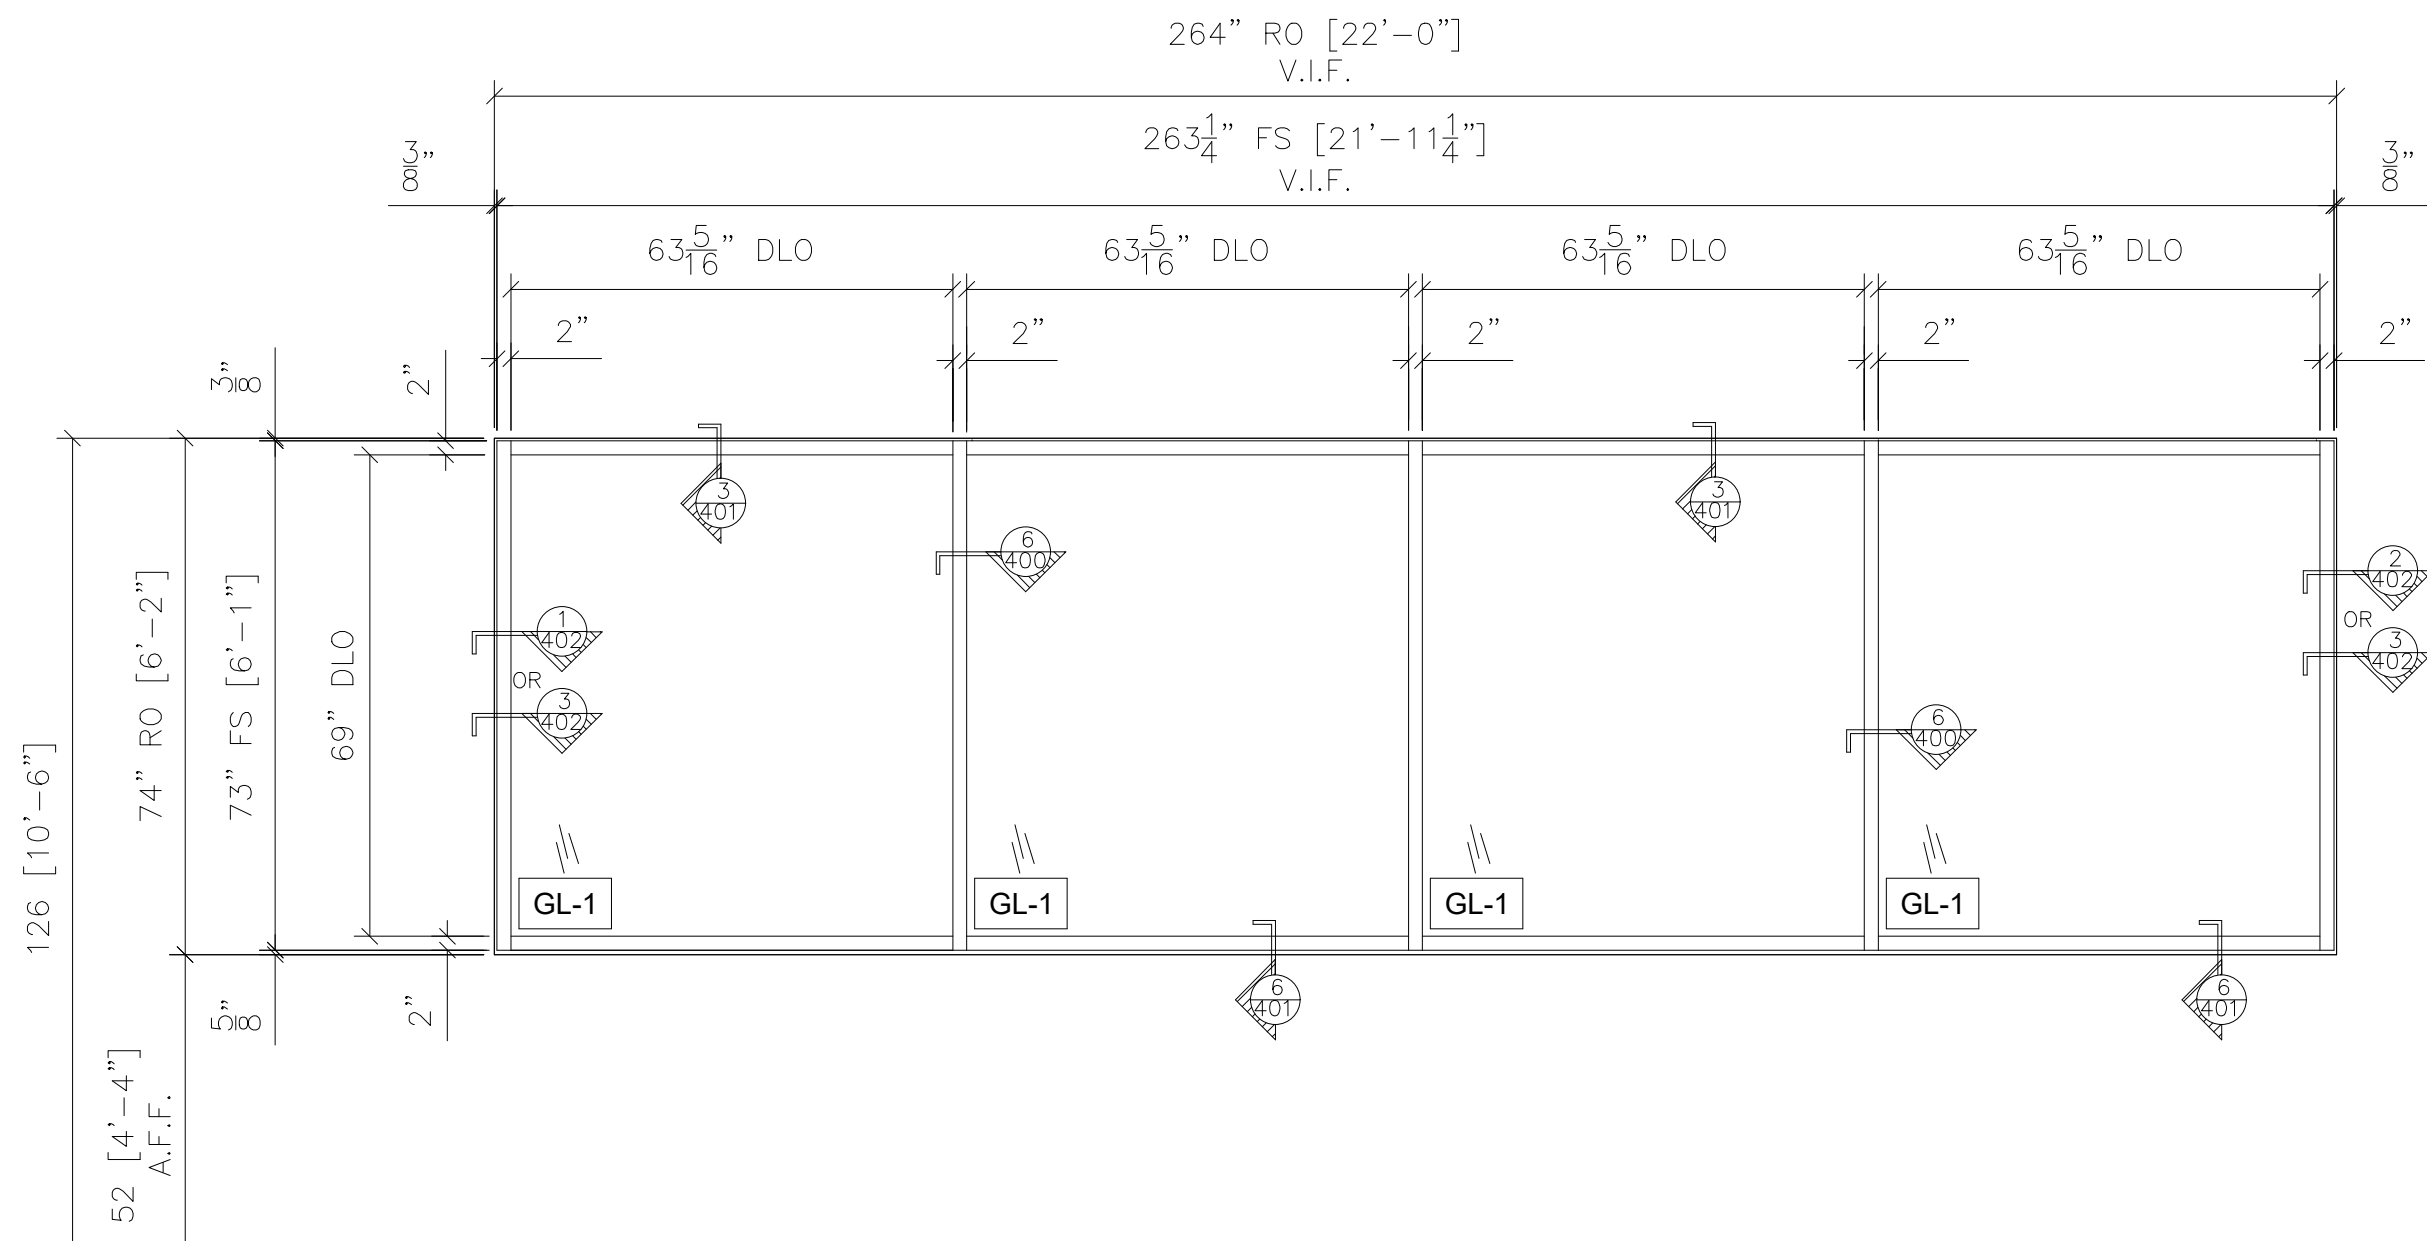

1 STOREFRONT ELEVATION - A
OBE SERIES 3000T 2" X 4-1/2"
EXTERIOR STOREFRONT
ARCH. REF.: 1/A2.1

QTY	LOCATION
2	FRONT (EAST) ELEVATION

2 TOTAL

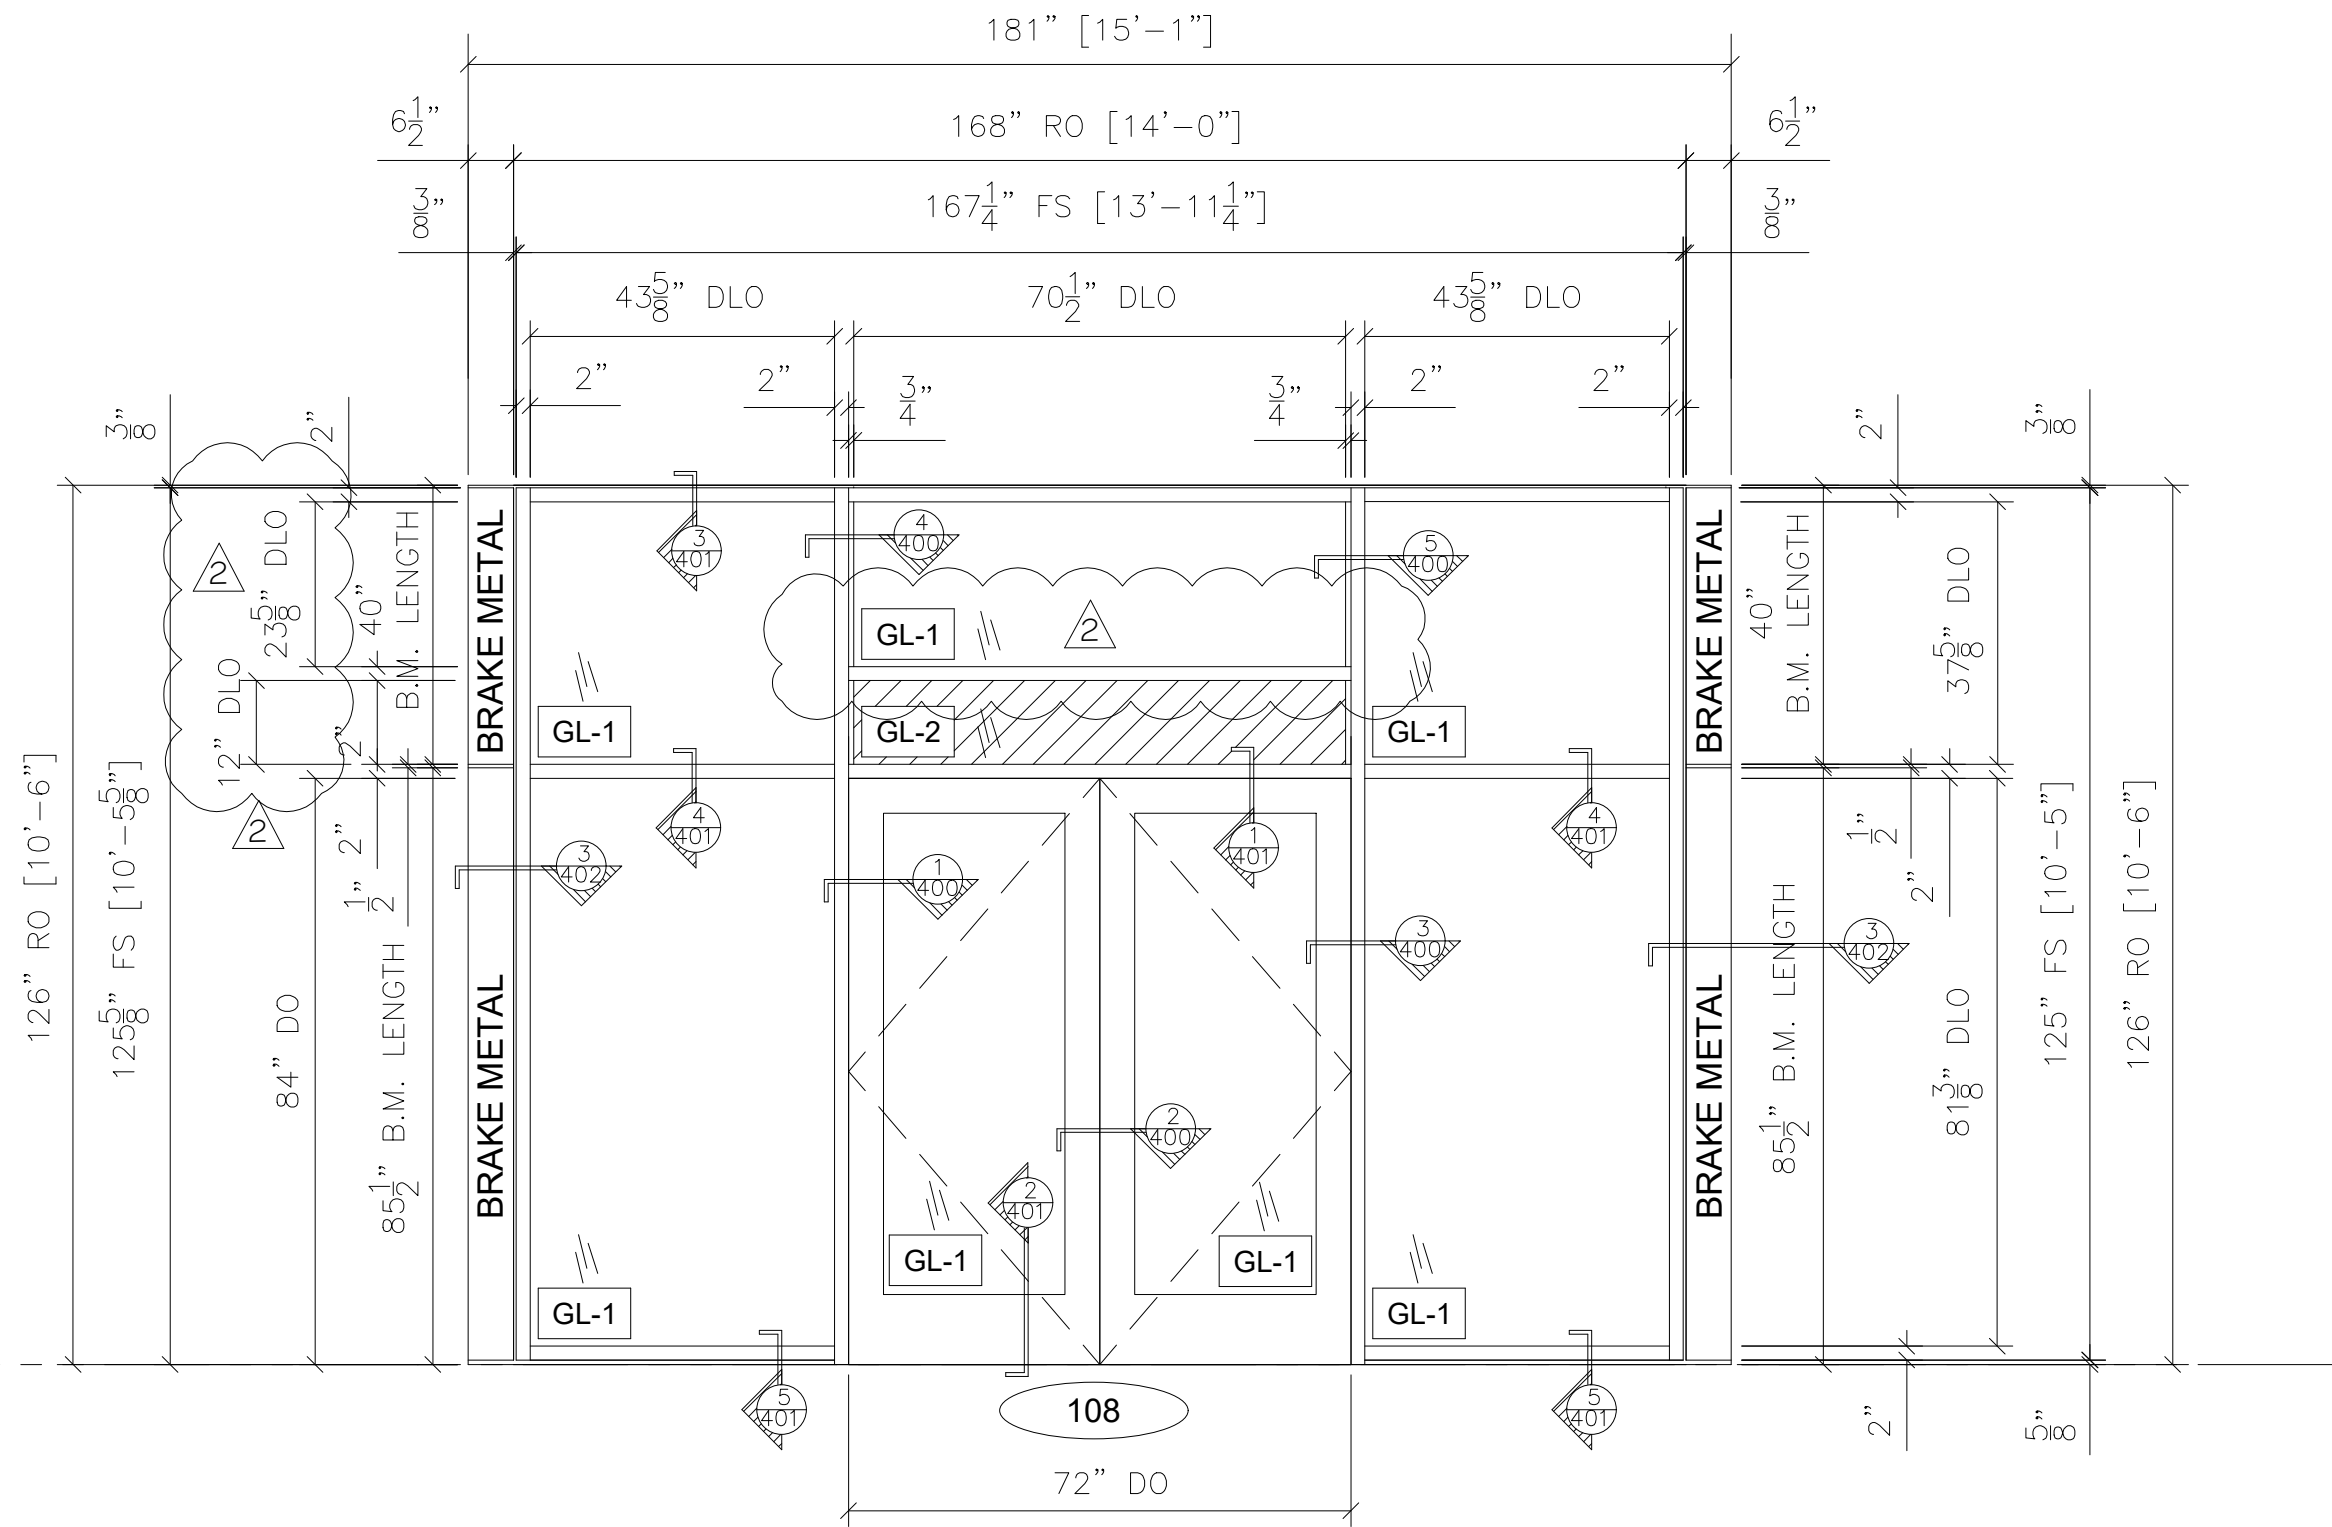

2 STOREFRONT ELEVATION - B
OBE SERIES 3000T 2" X 4-1/2"
EXTERIOR STOREFRONT
WIDE STILE STOREFRONT DOOR WITH 12" BOTTOM RAIL
ARCH. REF.: 1/A2.1

QTY	LOCATION
1	FRONT (EAST) ELEVATION

1 TOTAL

NO.	REVISION/ISSUED	DATE
1	1ST SUBMITTAL	02/11/2020
2	PER COMMENTS	03/03/2020

PROJECT NAME & LOCATION:
CIRCLE K COASTAL CAROLINAS
2707 NORTH WILLIAM ST
GOLDSBORO, NC 27530

SHEET TITLE:
FRAME ELEVATIONS

GLASS CONTRACTOR:

DRAWN BY:

KS DRAFTING & DESIGN, LLC
KYLE SCHNECK
HARRISBURG, PA 17110
KYLE@KSDRAFTINGDESIGNLLC.COM
717-228-7114
KSDRAFTINGDESIGNLLC.COM






ARCHITECT:

ENGINEER:

DRAWN BY:
BRIAN GANOE
CHECKED BY:
KYLE SCHNECK
DATE:
02/11/2020

SHEET:

202

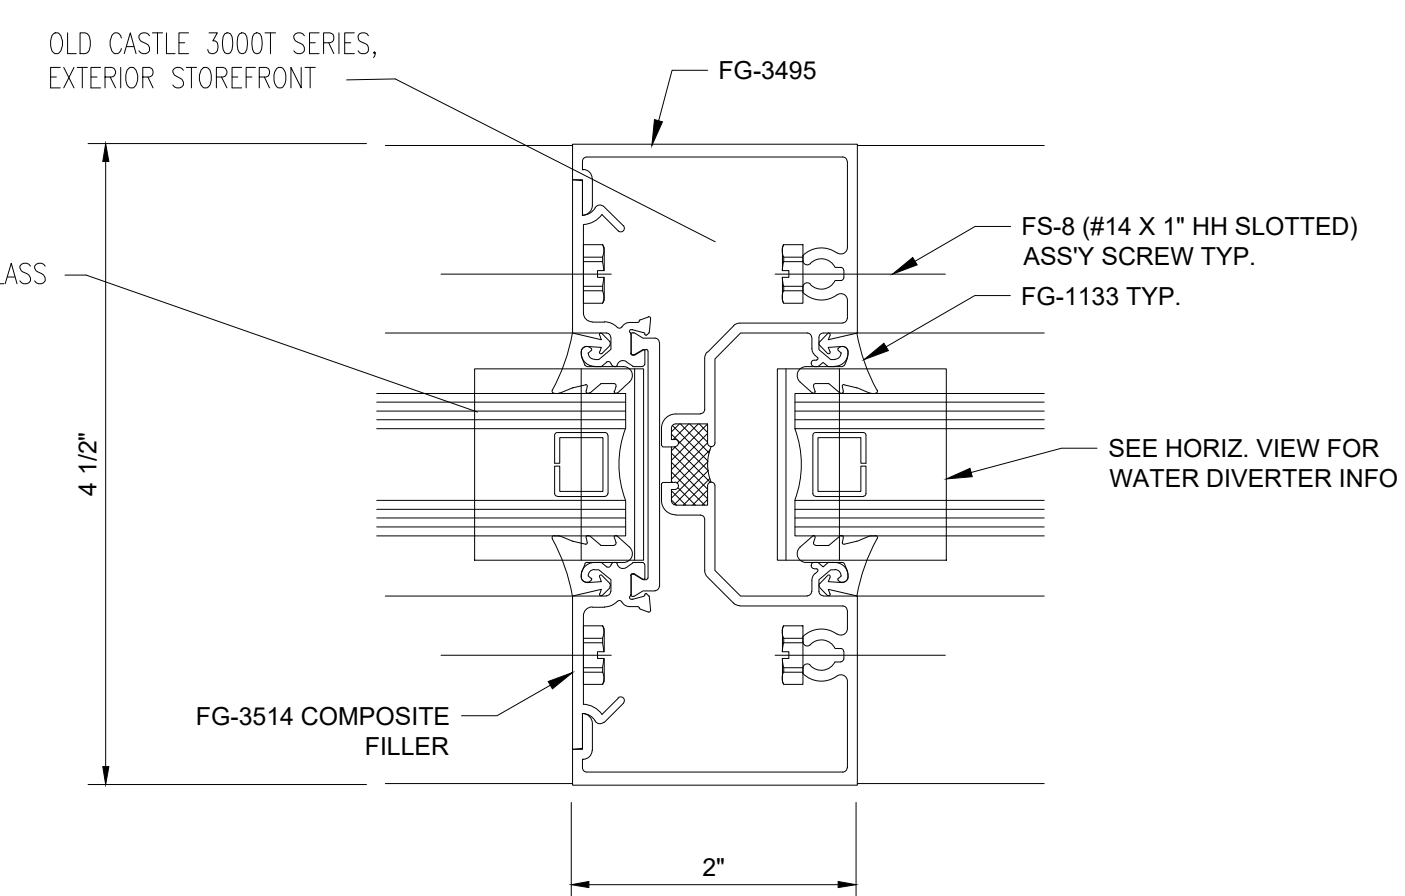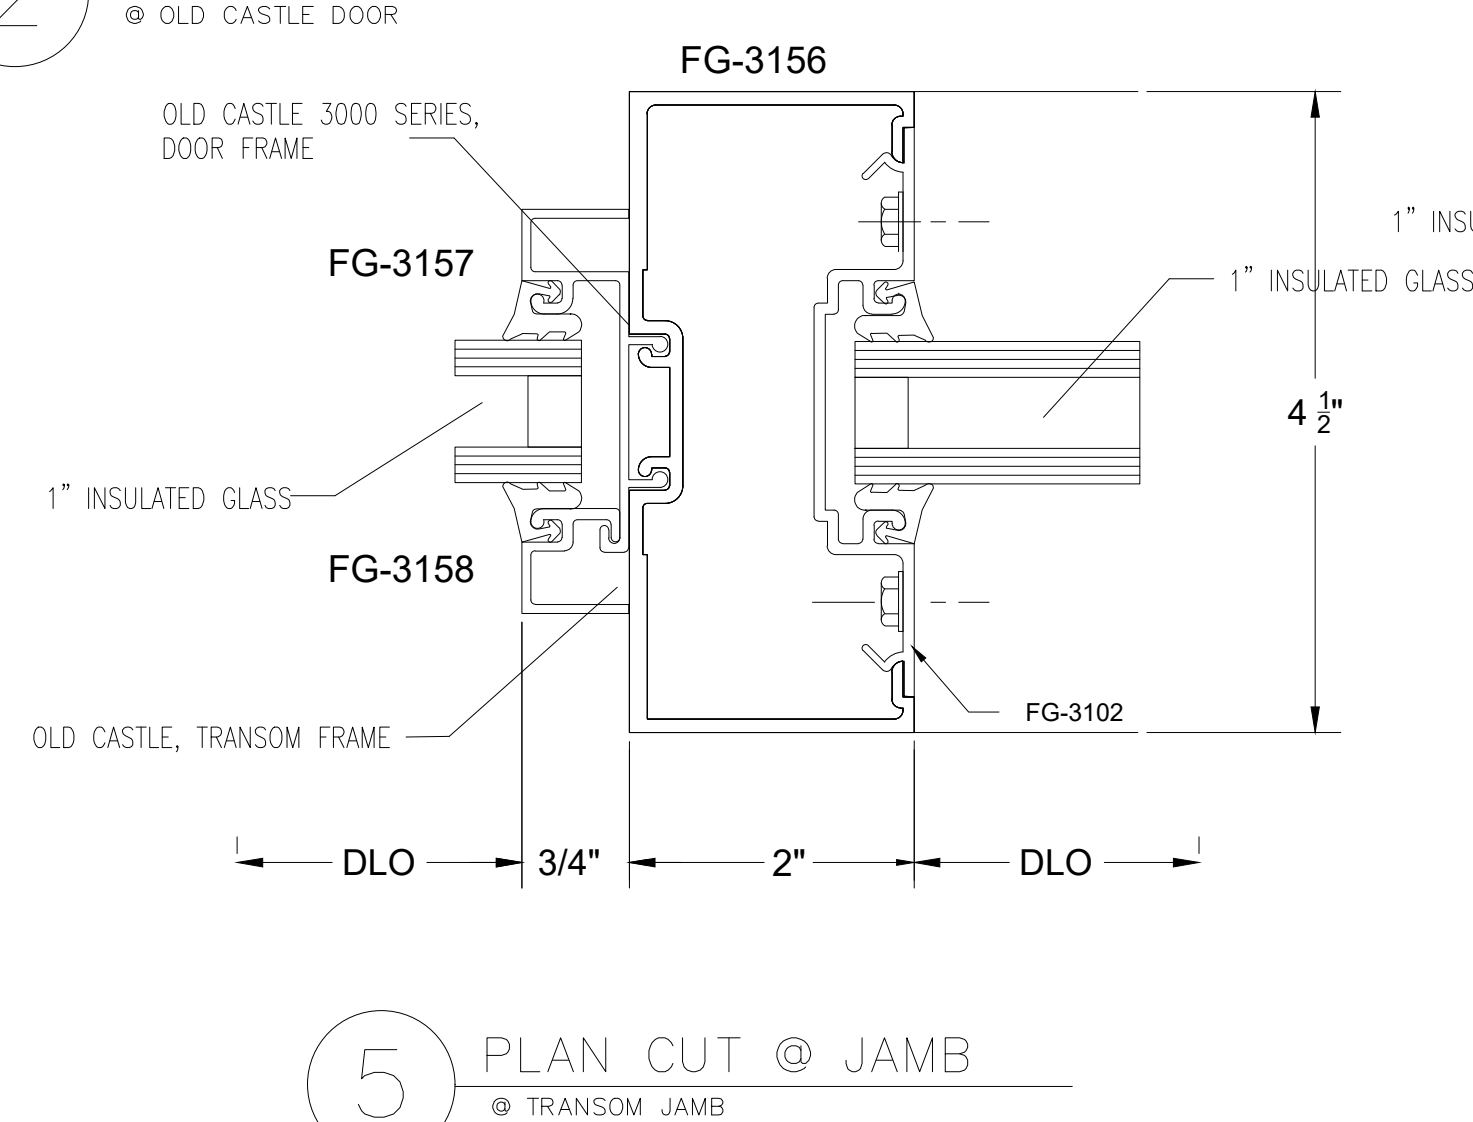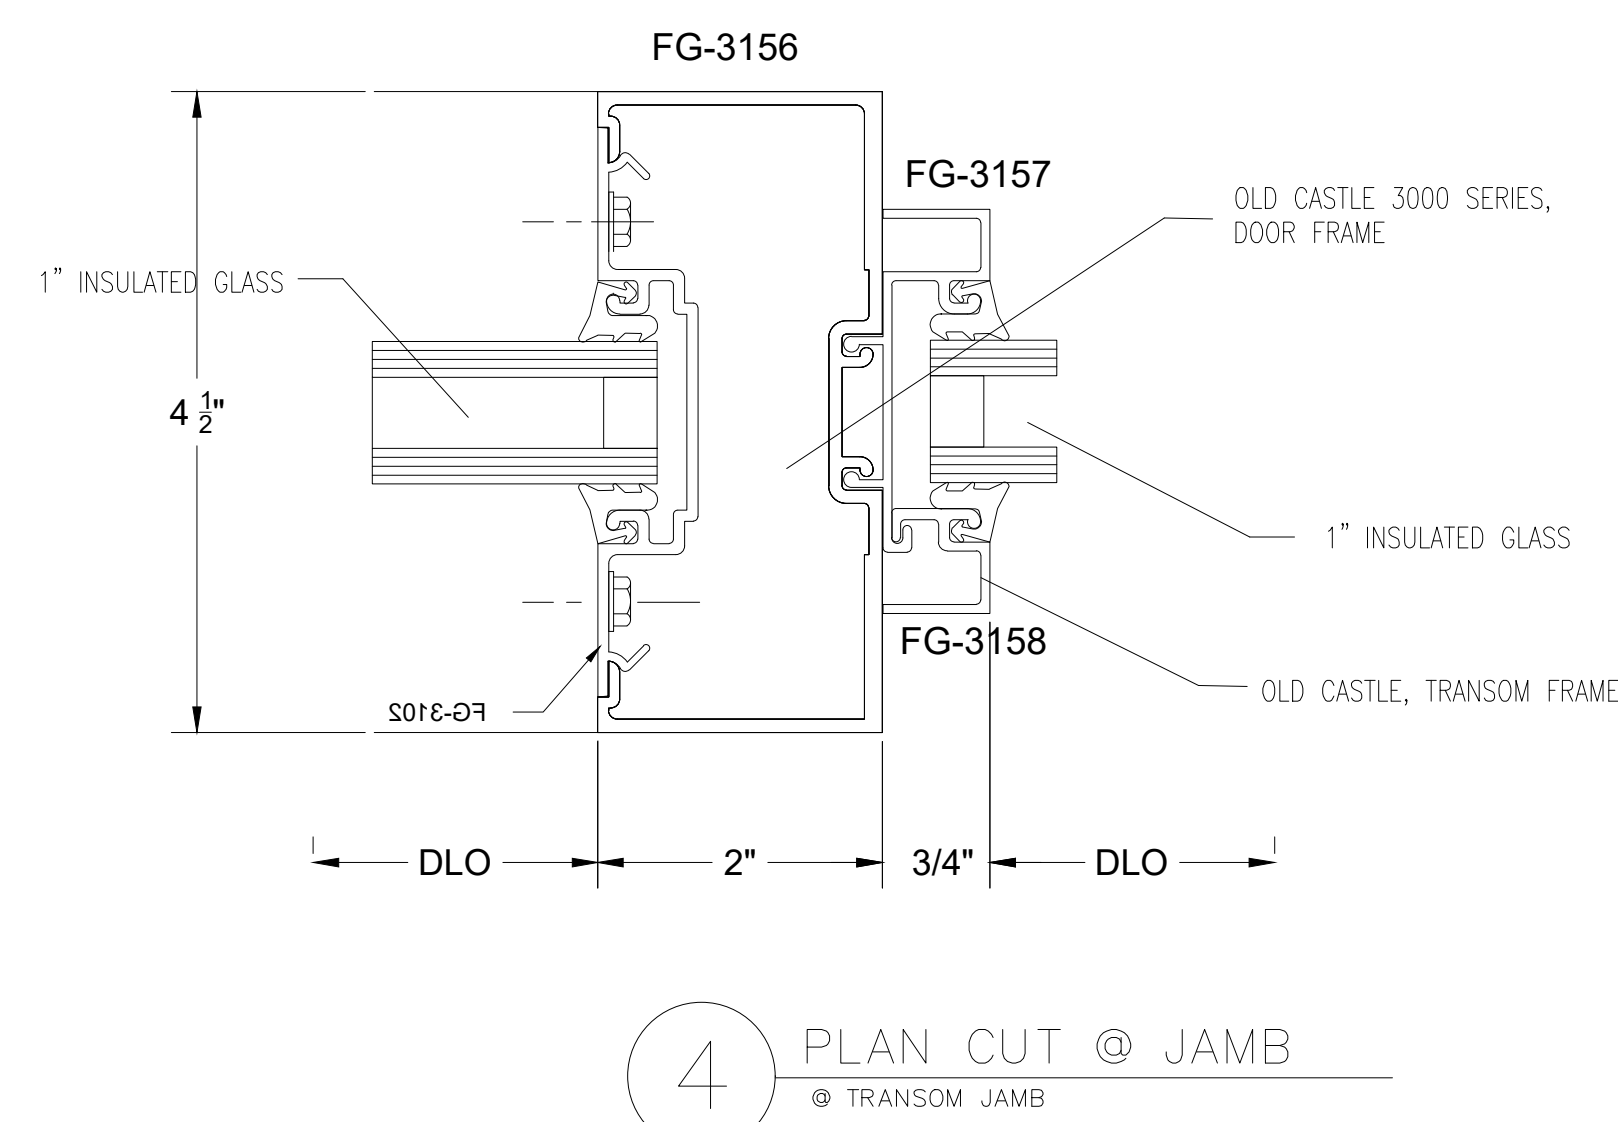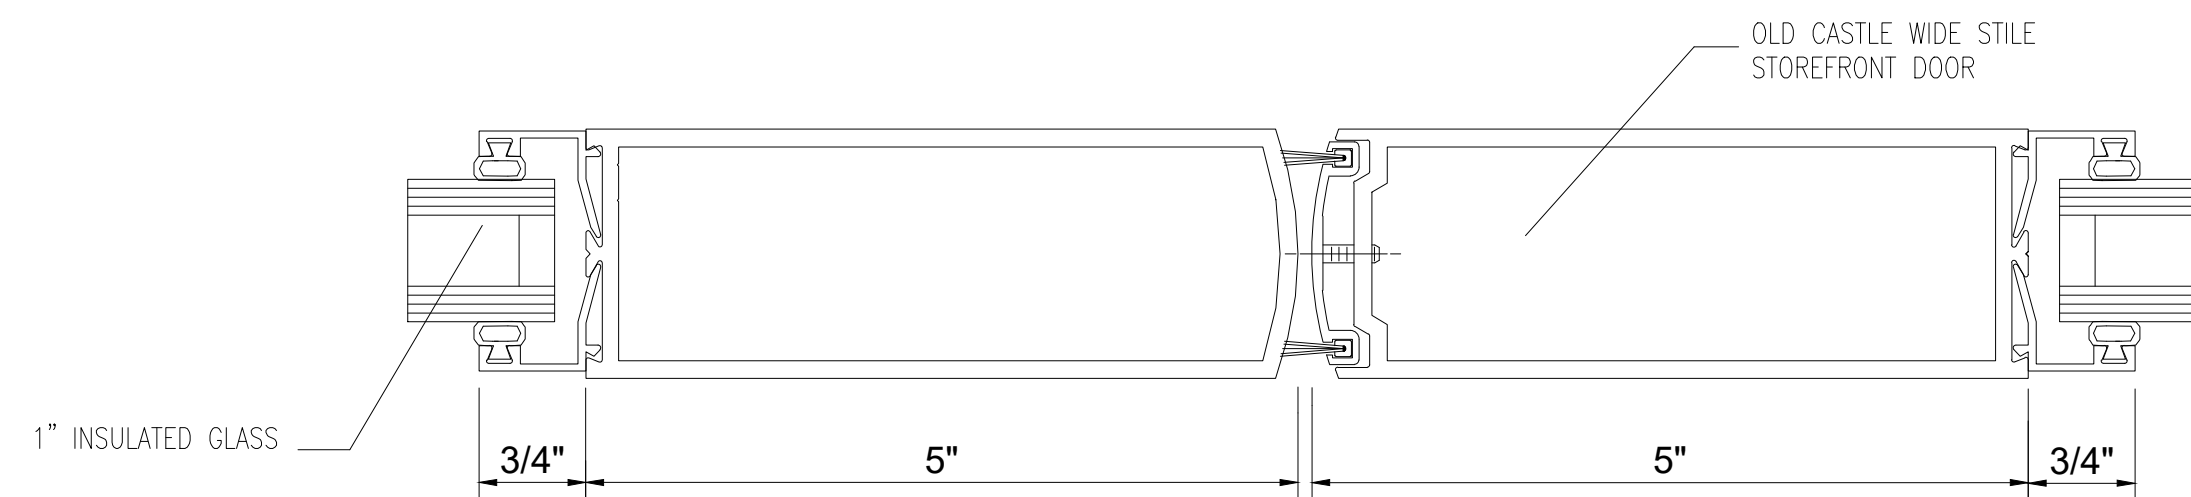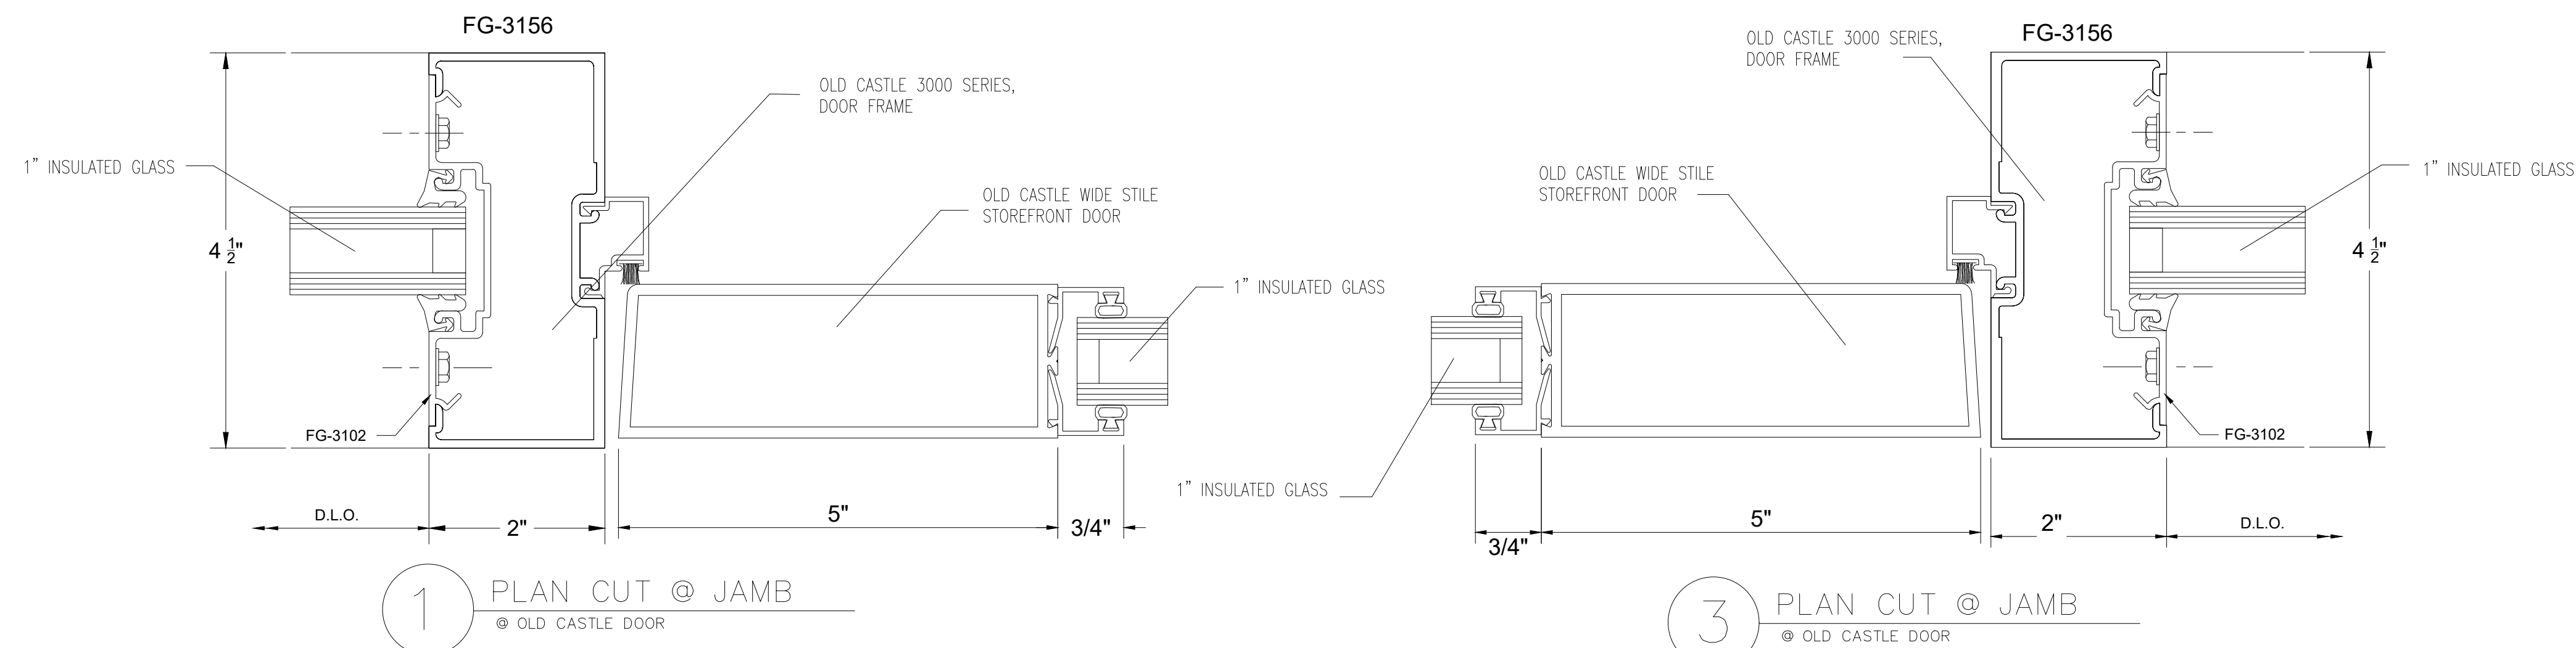

NO.	REVISION/ISSUED	DATE
1	1ST SUBMITTAL	02/11/2020

PROJECT NAME & LOCATION:
CIRCLE K COASTAL CAROLINAS
2707 NORTH WILLIAM ST
GOLDSBORO, NC 27530

SHEET TITLE:
DETAILS

GLASS CONTRACTOR:

DRAWN BY:

KS DRAFTING & DESIGN, LLC
KYLE SCHNECK
HARRISBURG, PA 17110
KYLE@KSDRAFTINGDESIGNLLC.COM
717-228-7114
KSDRAFTINGDESIGNLLC.COM


ARCHITECT:

ENGINEER:


DRAWN BY:
BRIAN GANOE
CHECKED BY:
KYLE SCHNECK
DATE:
02/11/2020

SHEET:


400

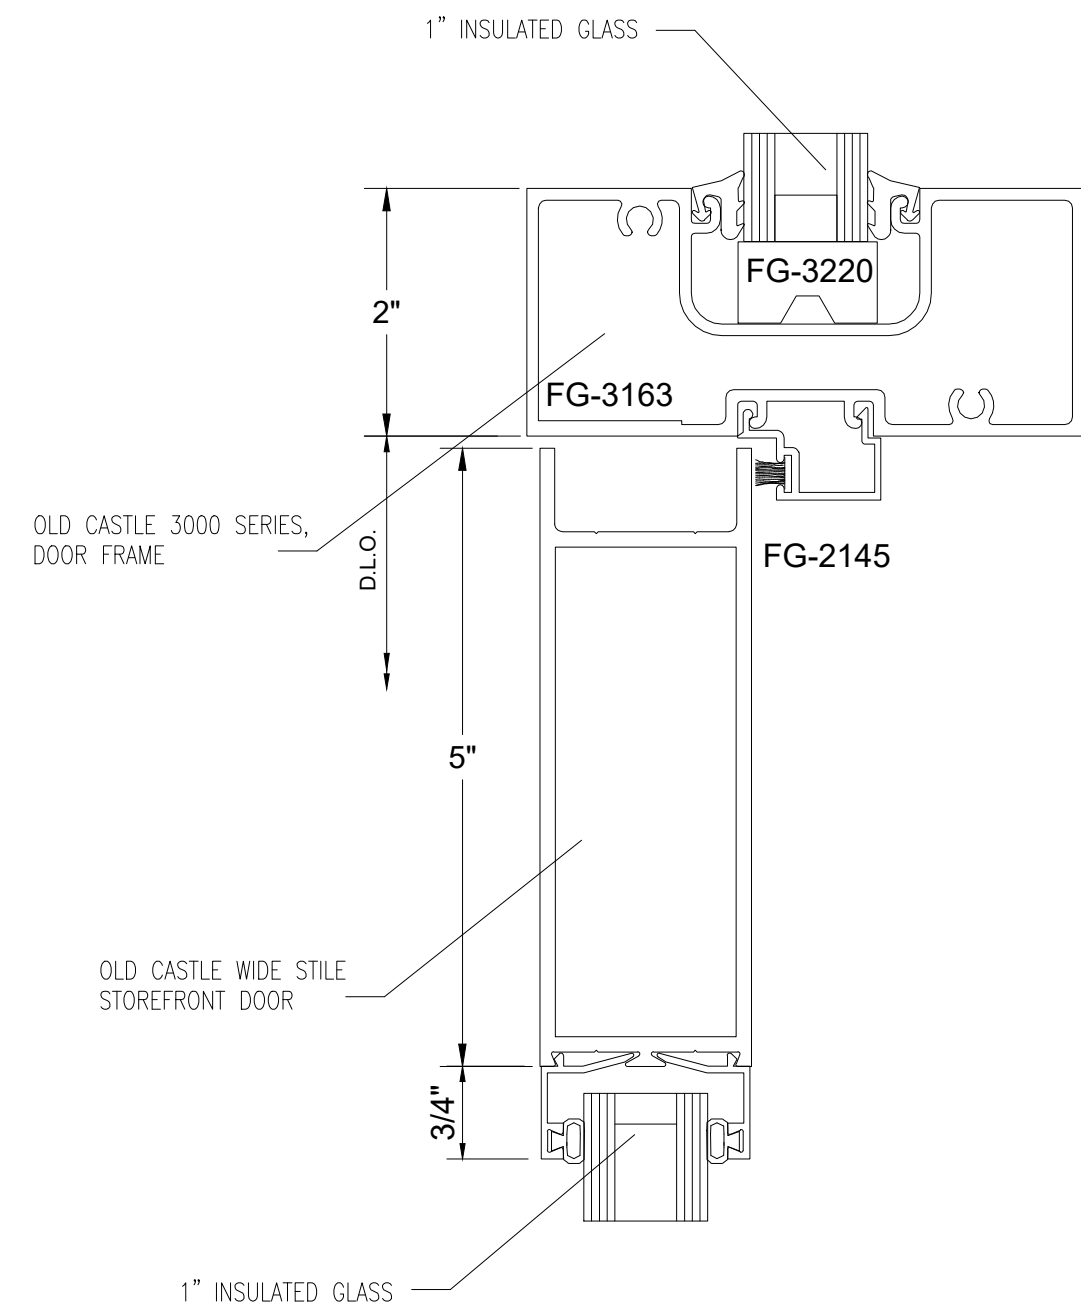


1 SECTION CUT @ TOP RAIL
 @ OLD CASTLE DOOR FRAME HEAD
 @ OLD CASTLE DOOR TOP RAIL

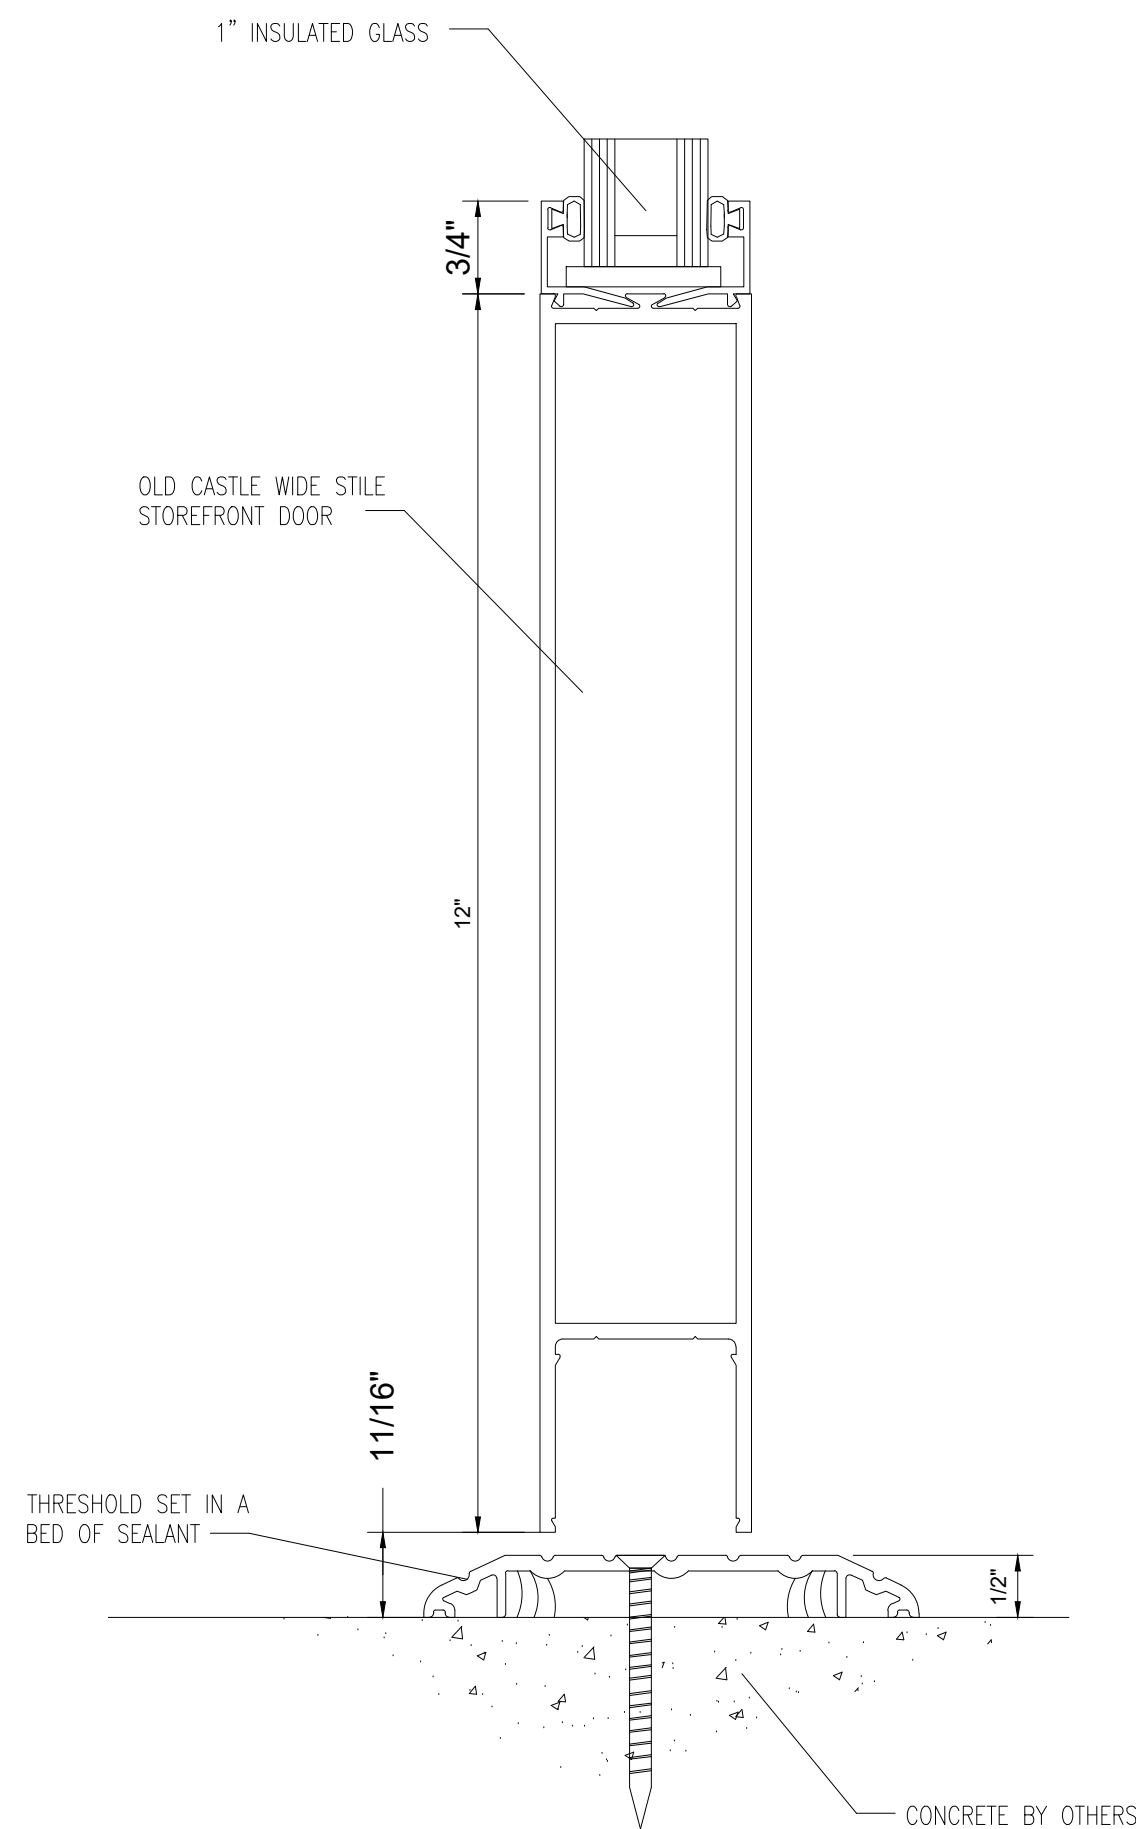


2 SECTION CUT @ BOTTOM RAIL
 @ OLD CASTLE DOOR BOTTOM RAIL

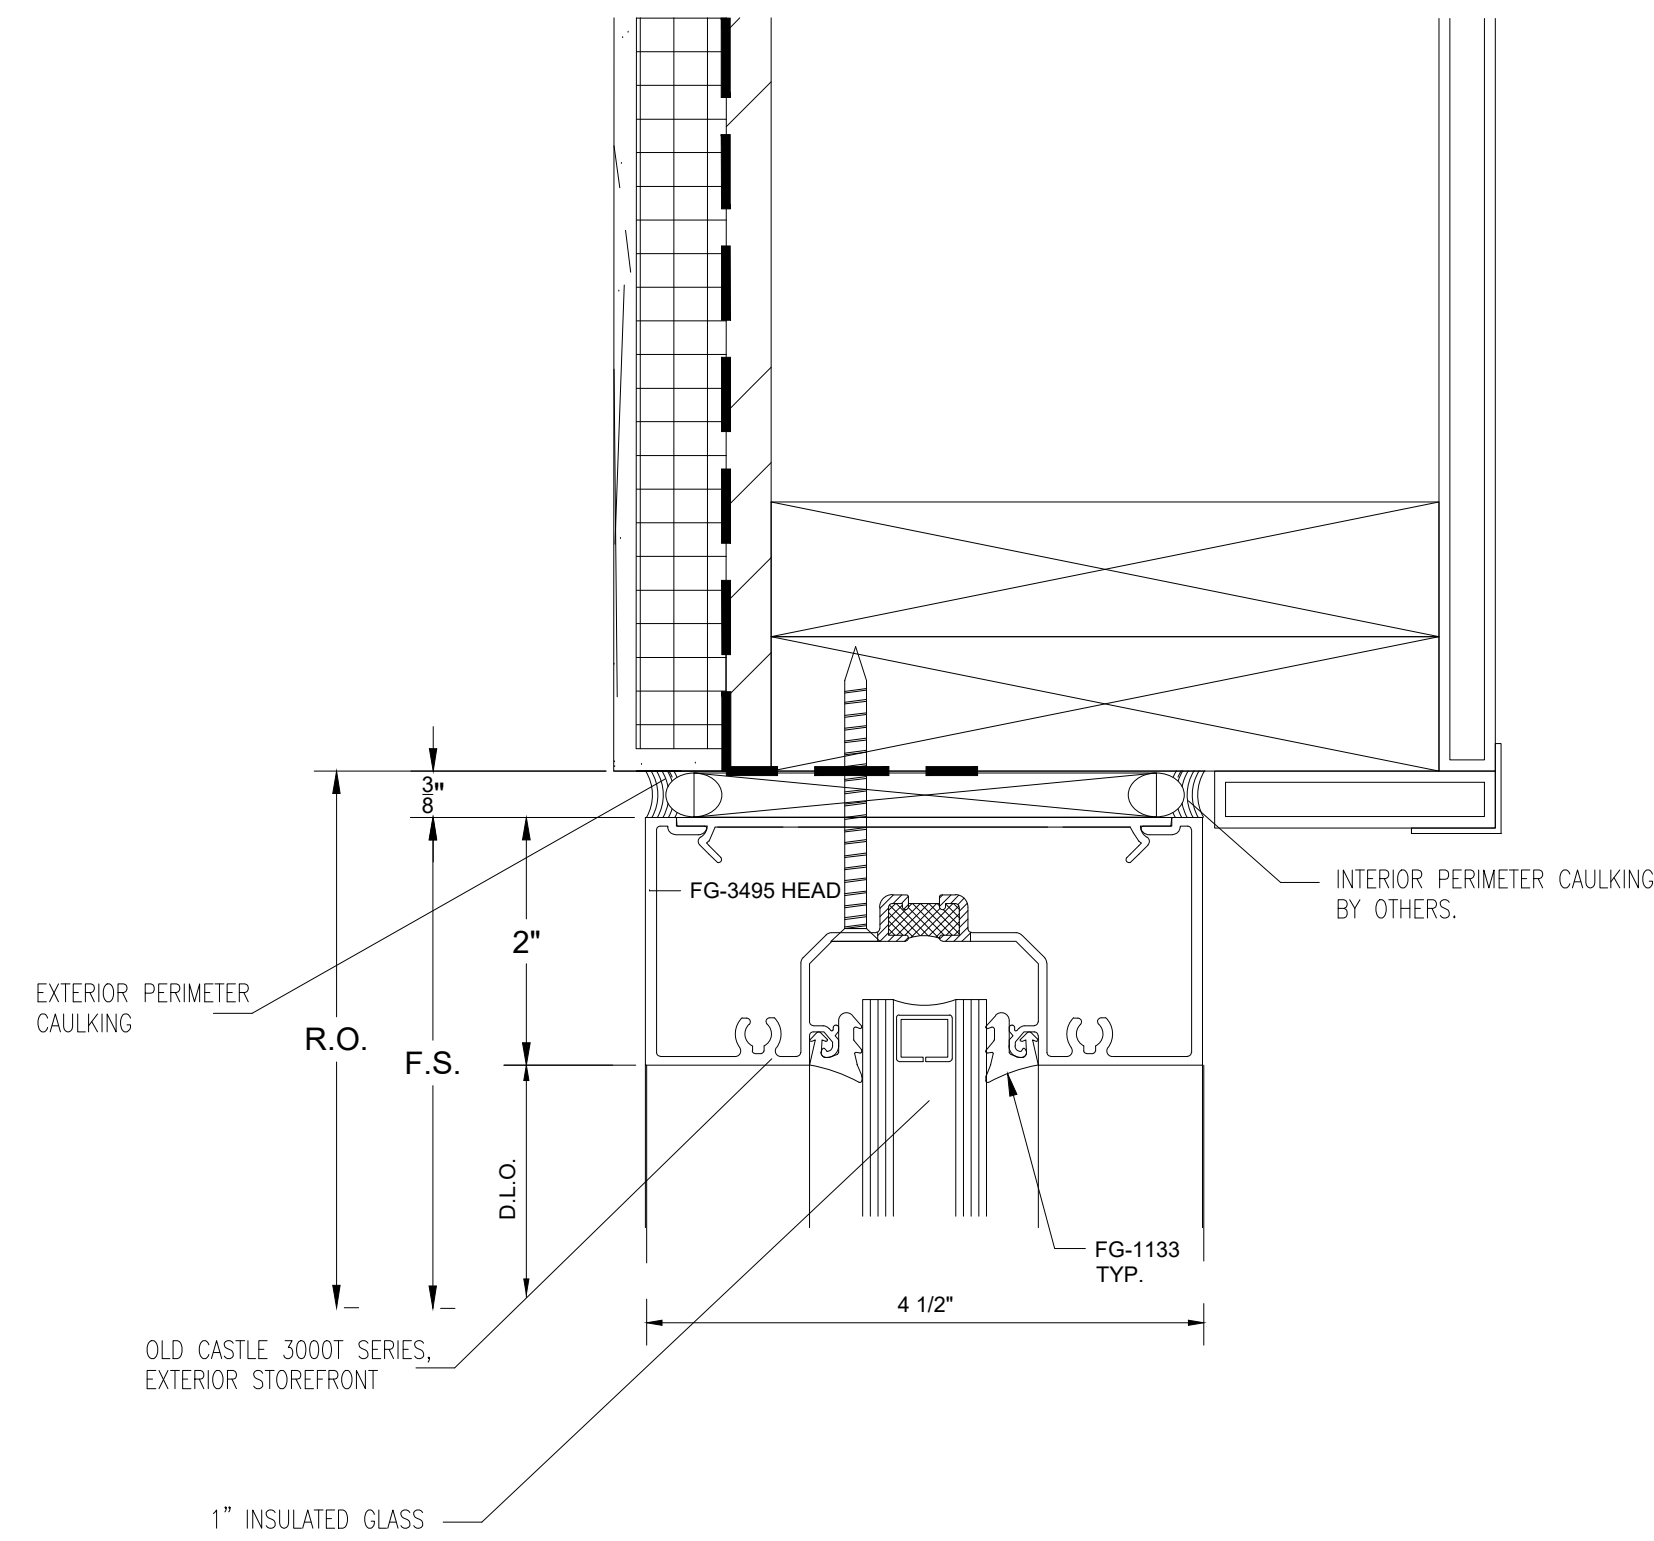


3 SECTION CUT @ HEAD
 @ OLD CASTLE STOREFRONT
 6/A8.2

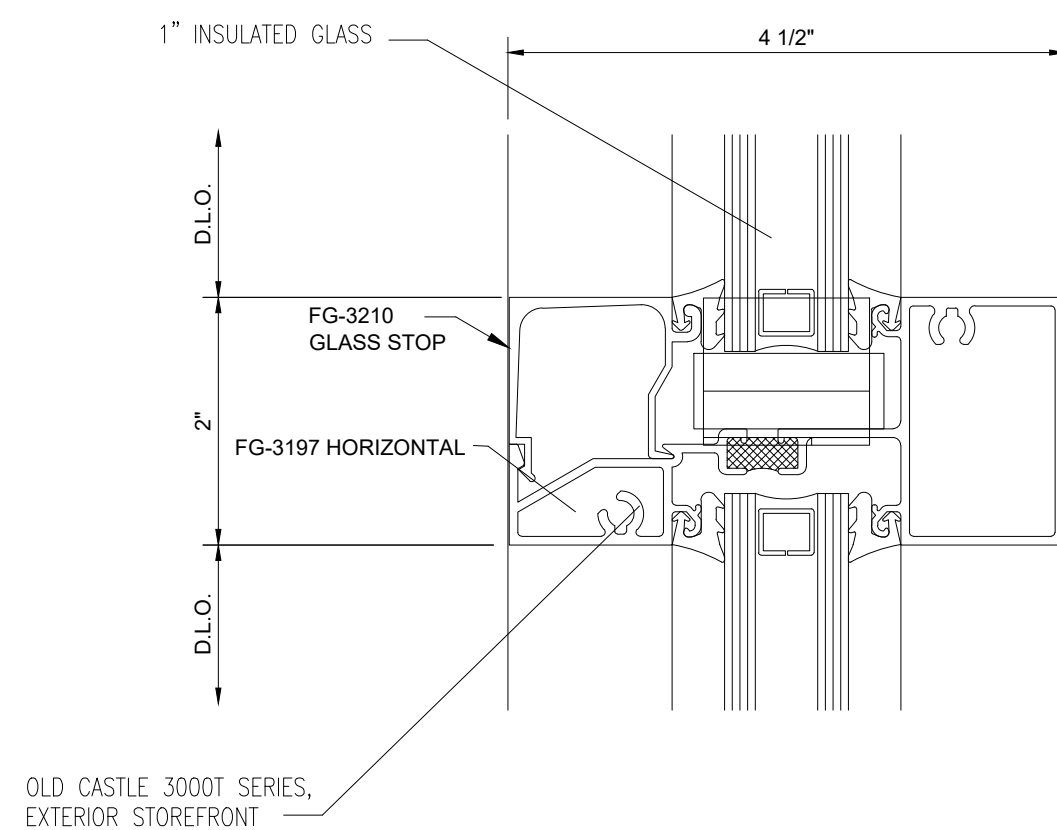

4 SECTION CUT @ HORIZONTAL
 @ OLD CASTLE STOREFRONT

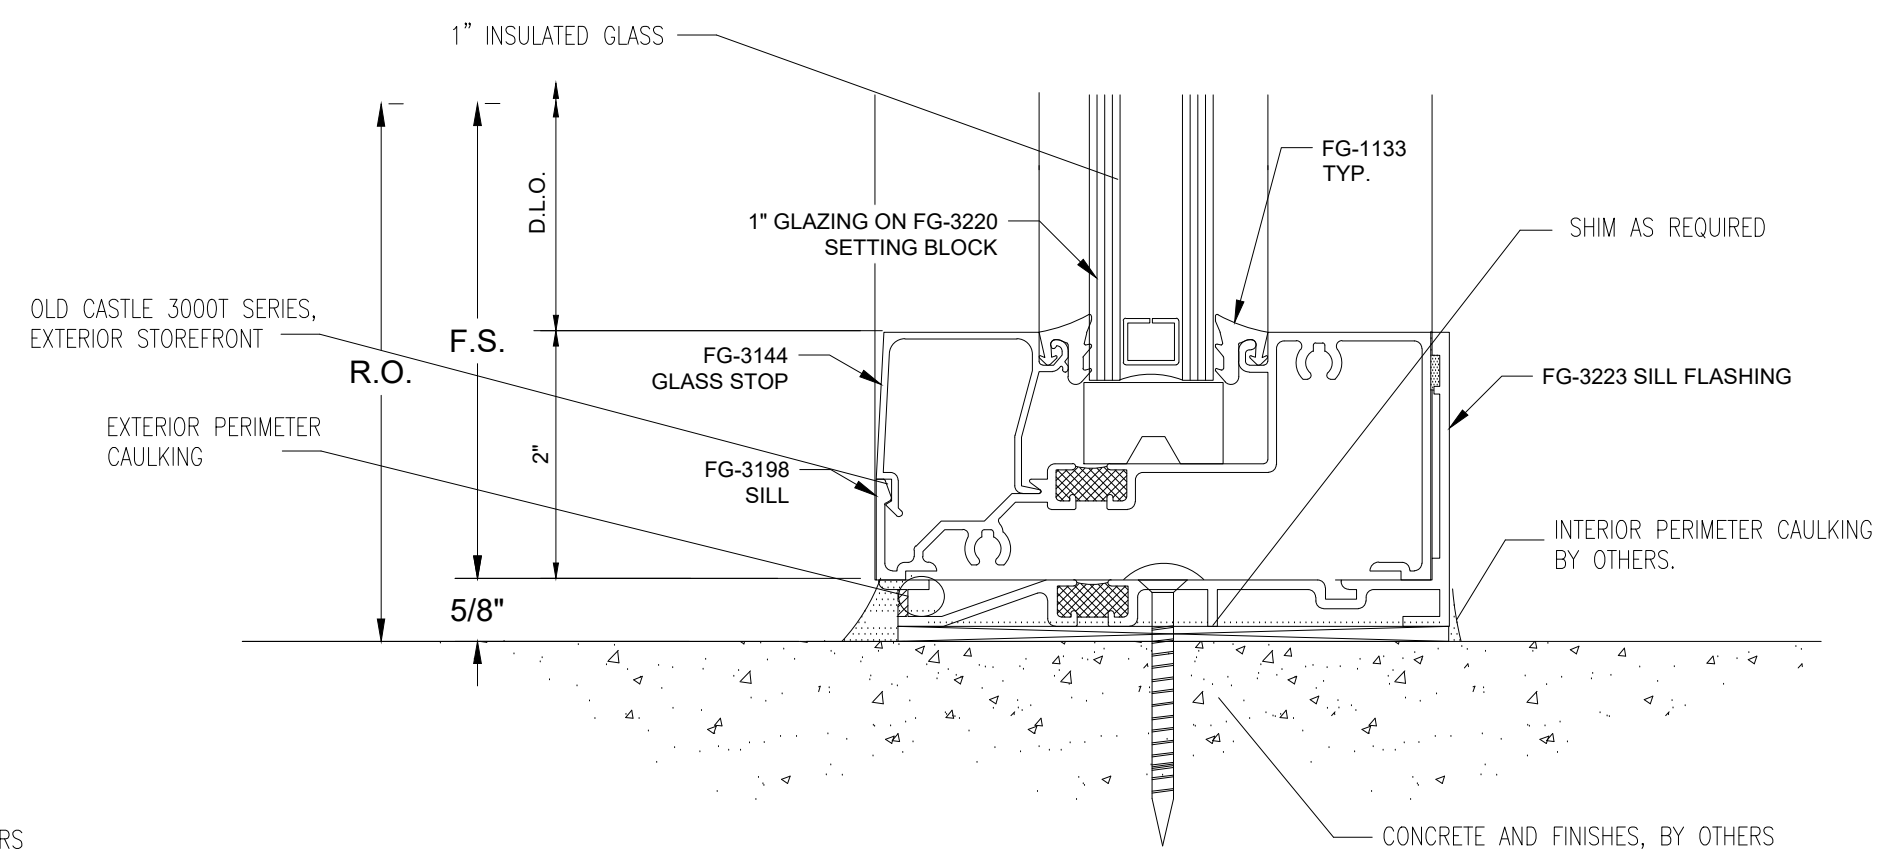

5 SECTION CUT @ SILL
 @ OLD CASTLE STOREFRONT

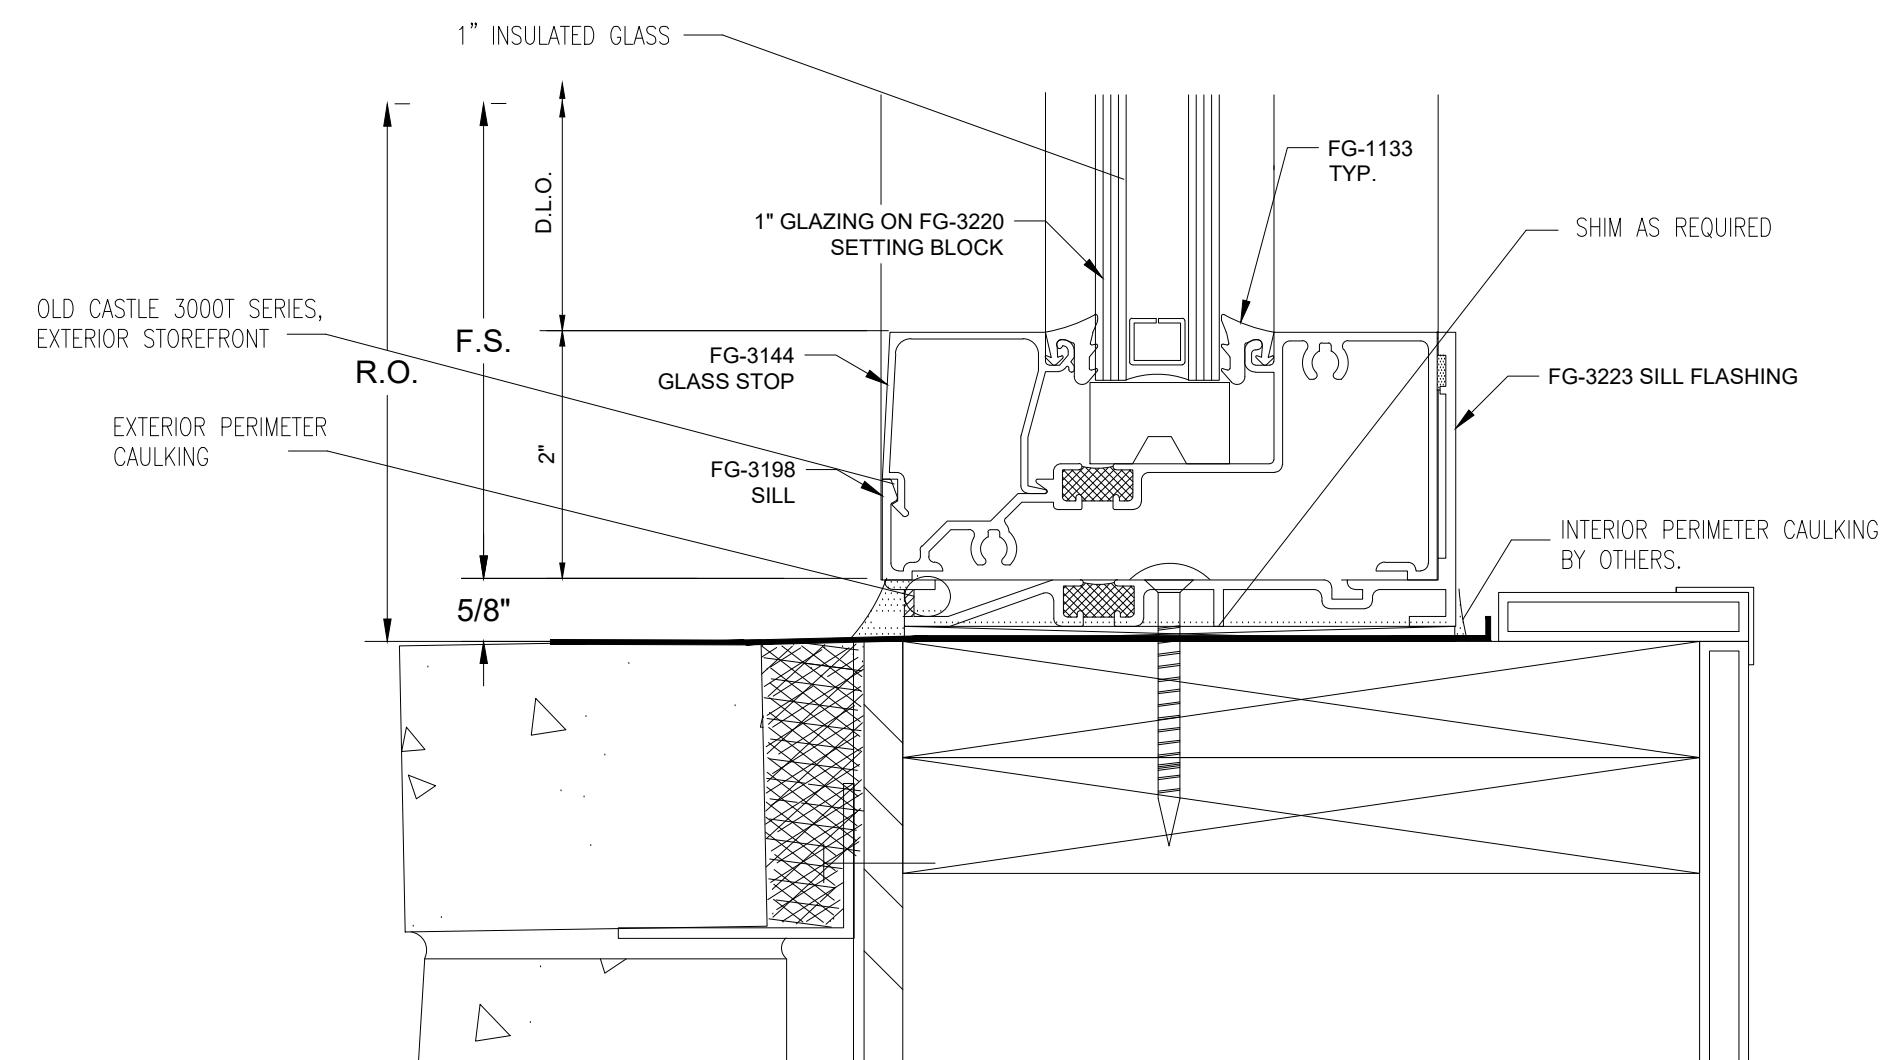

6 SECTION CUT @ SILL
 @ OLD CASTLE STOREFRONT
 6/A8.1

NO.	REVISION/ISSUED	DATE
1	1ST SUBMITTAL	02/11/2020

PROJECT NAME & LOCATION:
 CIRCLE K COASTAL CAROLINAS
 2707 NORTH WILLIAM ST
 GOLDSBORO, NC 27530

SHEET TITLE:
 DETAILS

GLASS CONTRACTOR:

DRAWN BY:

KS DRAFTING & DESIGN, LLC
 KYLE SCHNECK
 HARRISBURG, PA 17110
 KYLE@KSDRAFTINGDESIGNLLC.COM
 717-228-7114
 KSDRAFTINGDESIGNLLC.COM


ARCHITECT:

ENGINEER:


DRAWN BY:
 BRIAN GANOE
 CHECKED BY:
 KYLE SCHNECK
 DATE:
 02/11/2020

SHEET:


401

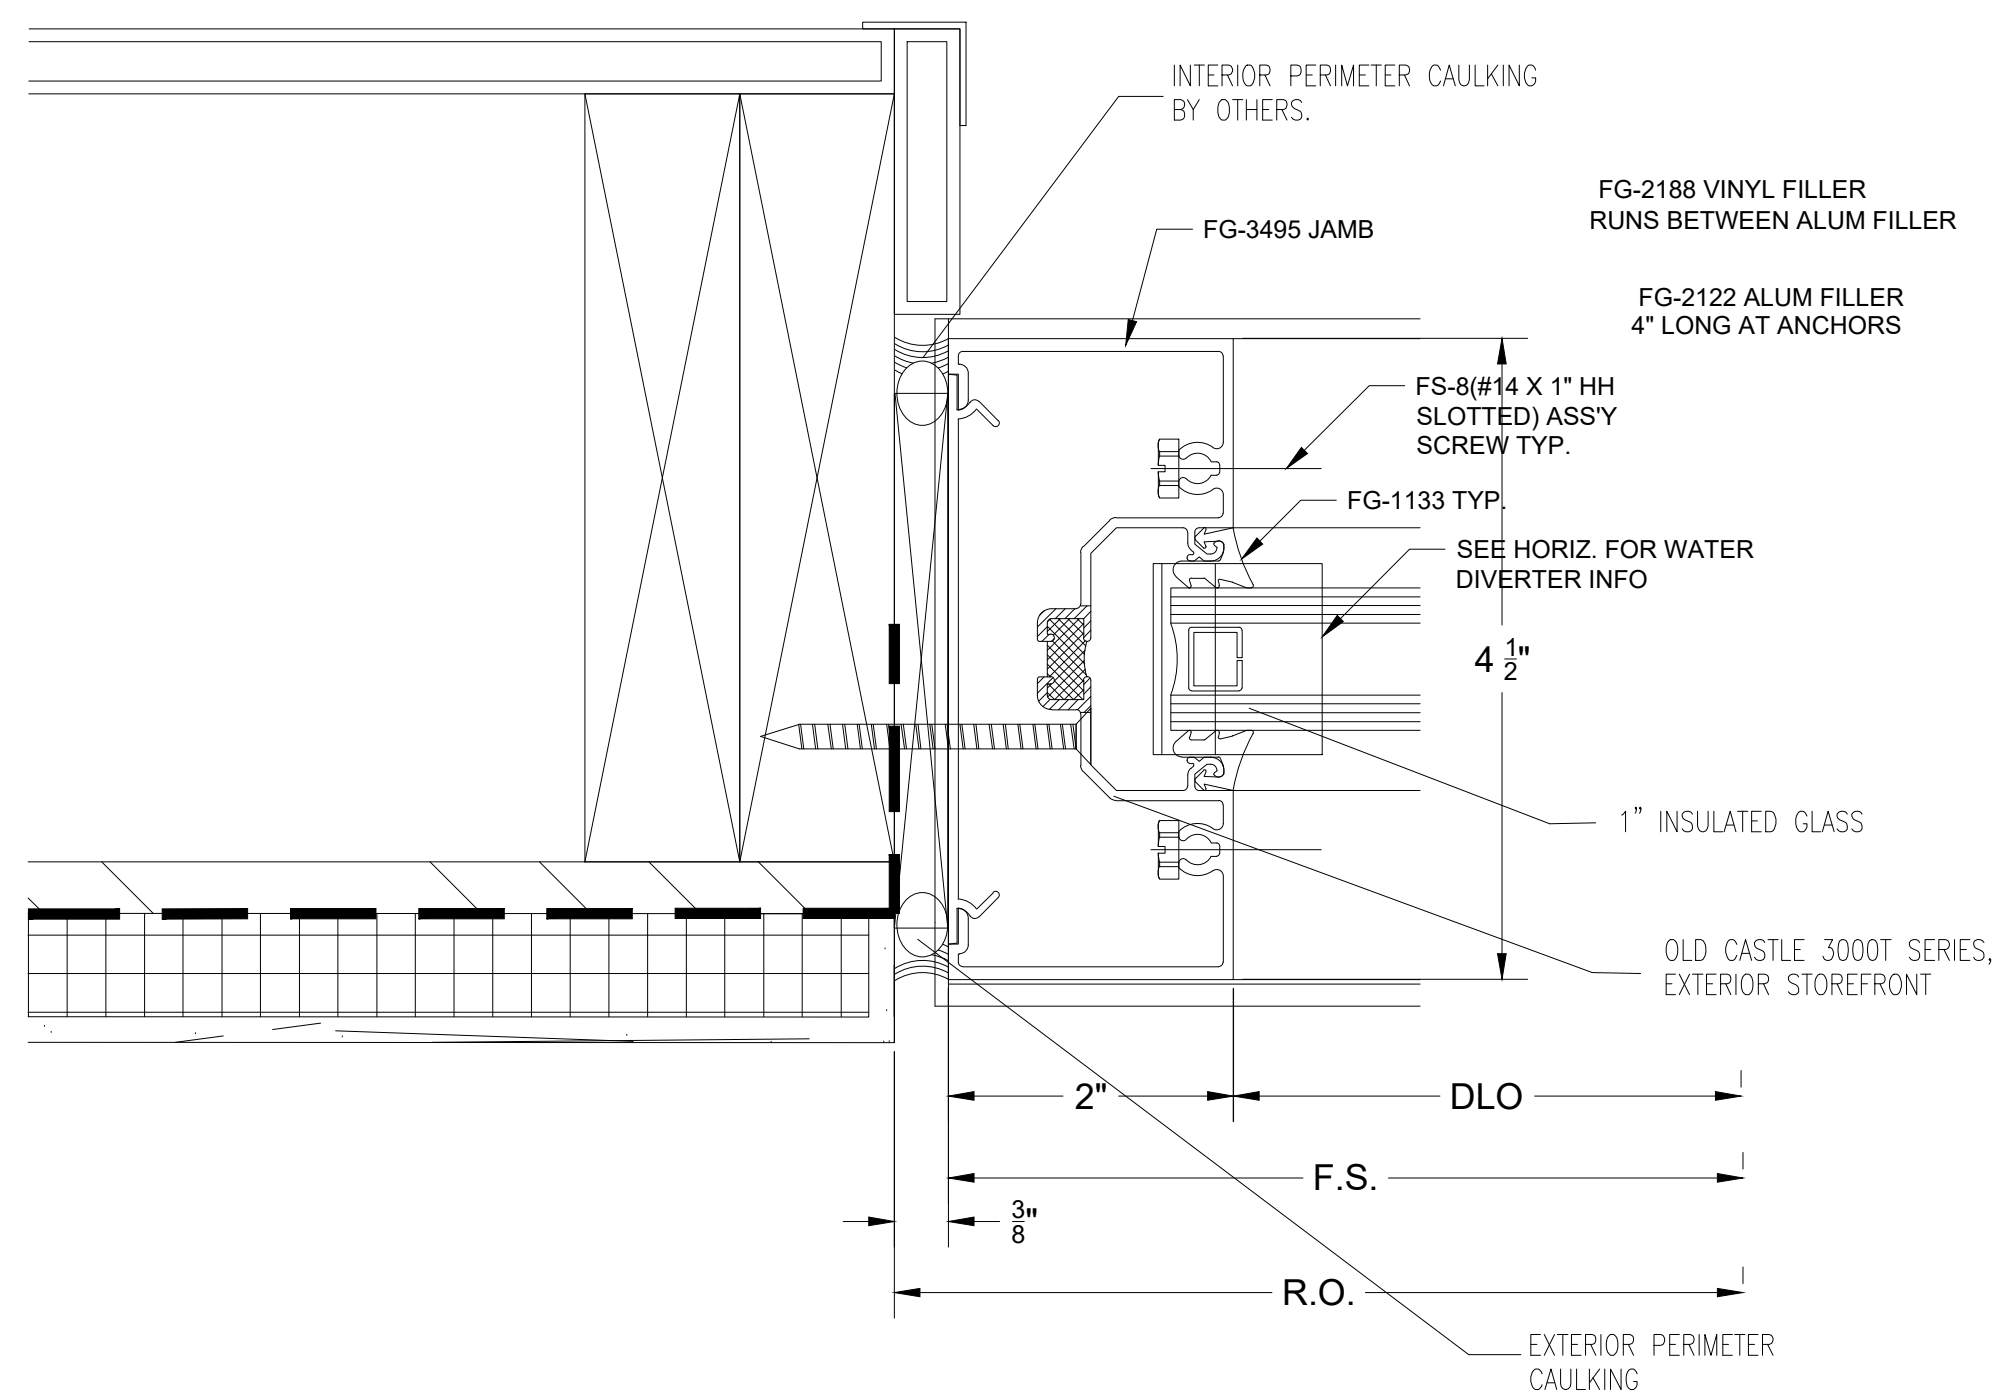

1 PLAN CUT @ JAMB
© OLD CASTLE STOREFRONT
6/A8.2

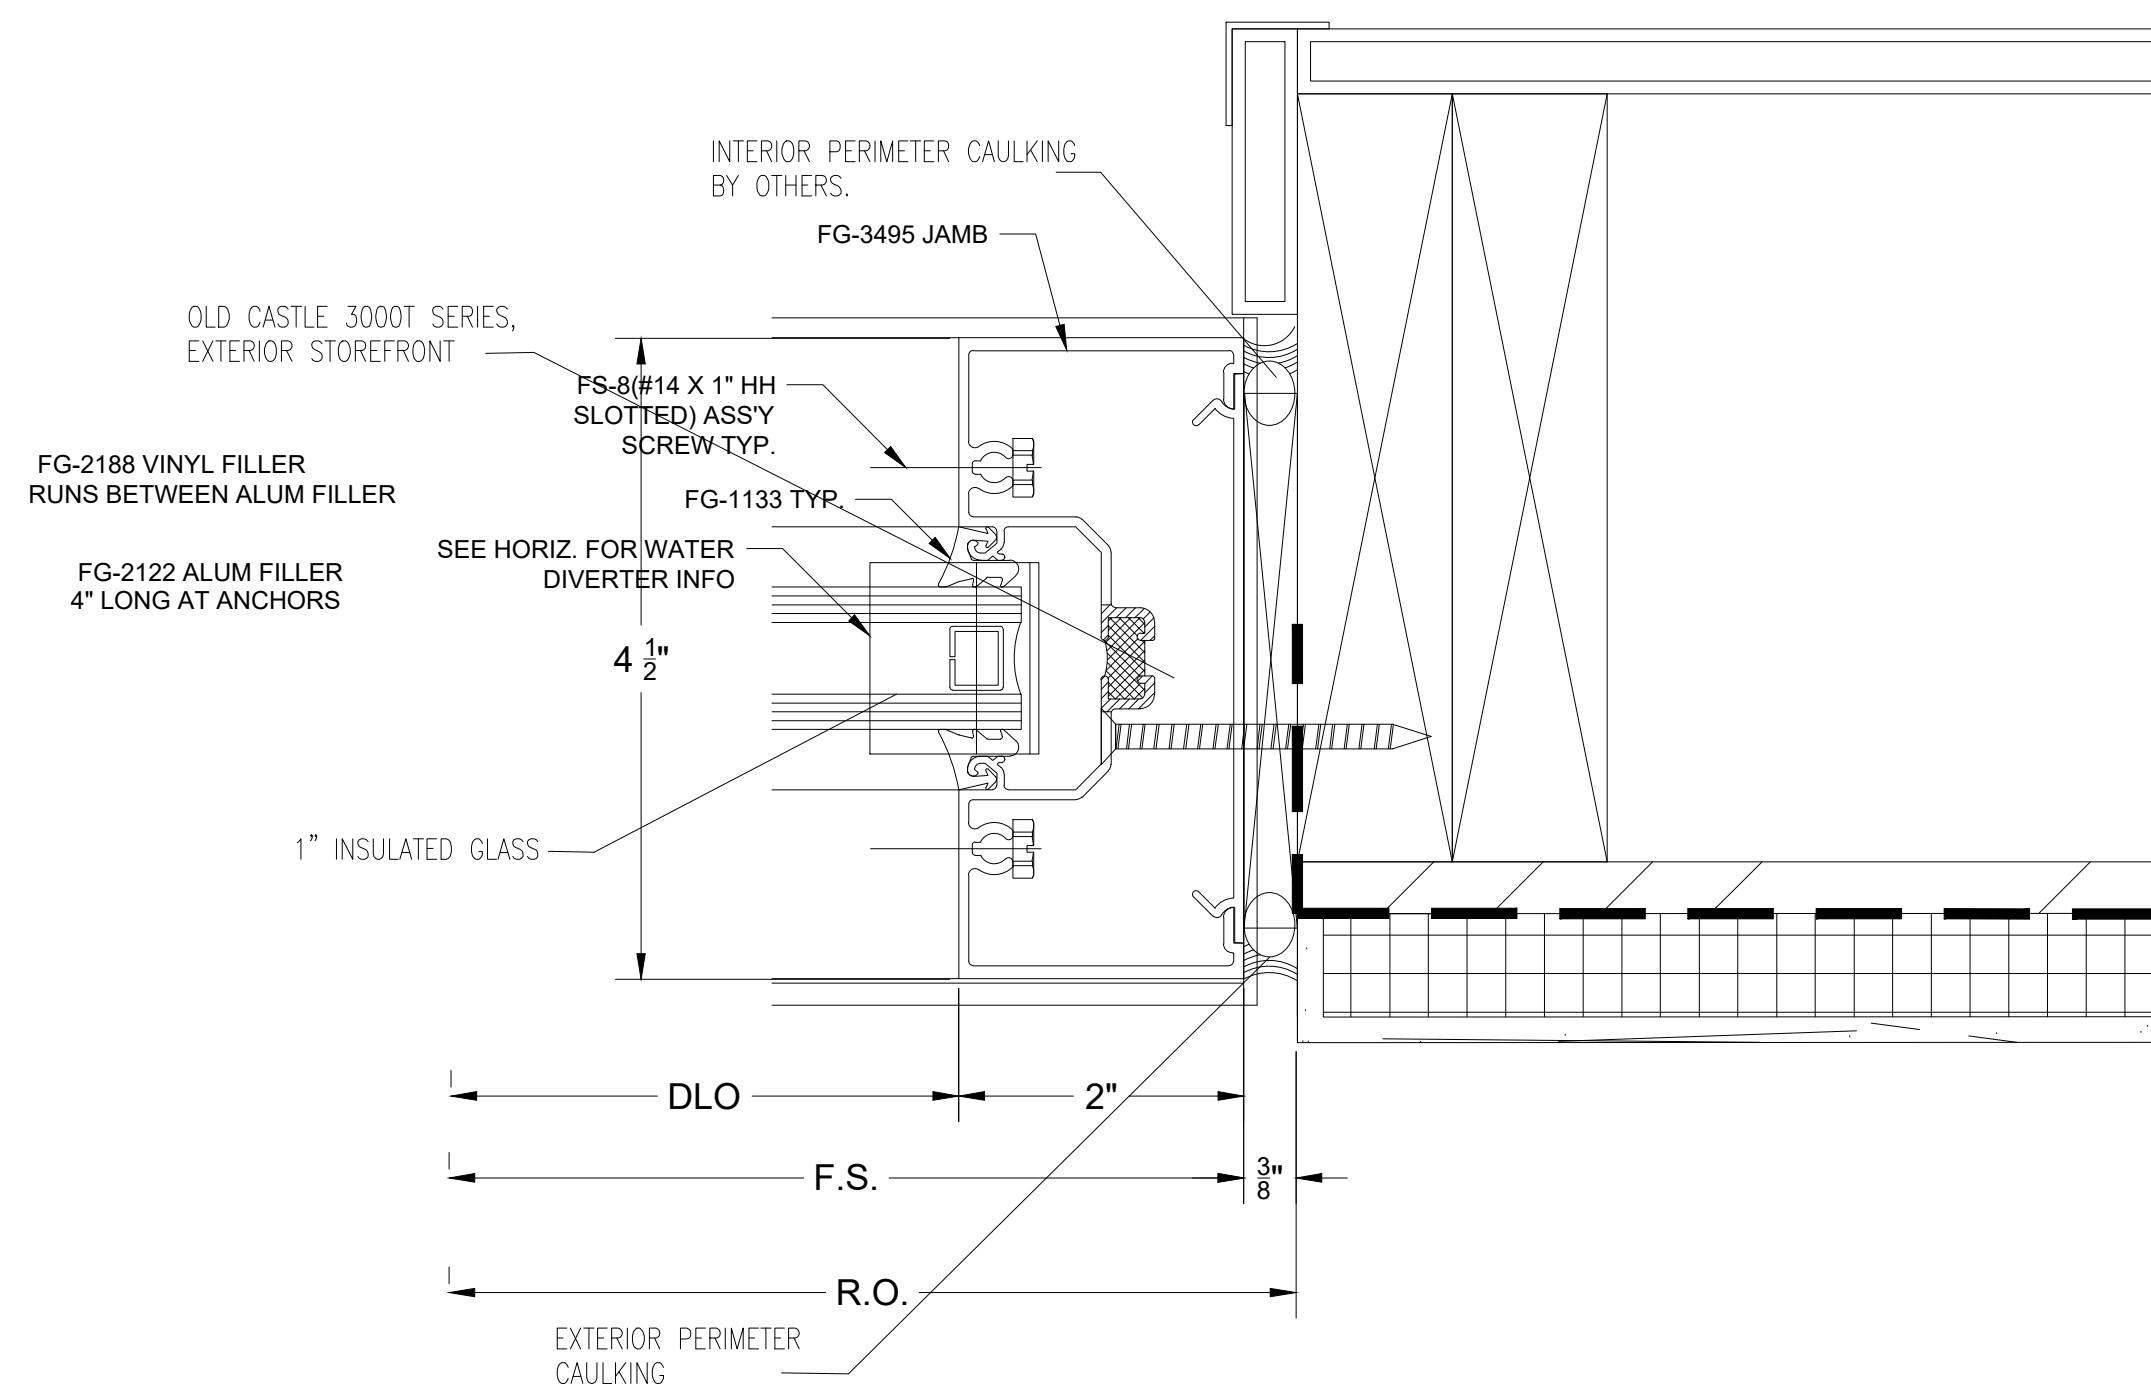

2 PLAN CUT @ JAMB
© OLD CASTLE STOREFRONT
6/A8.2

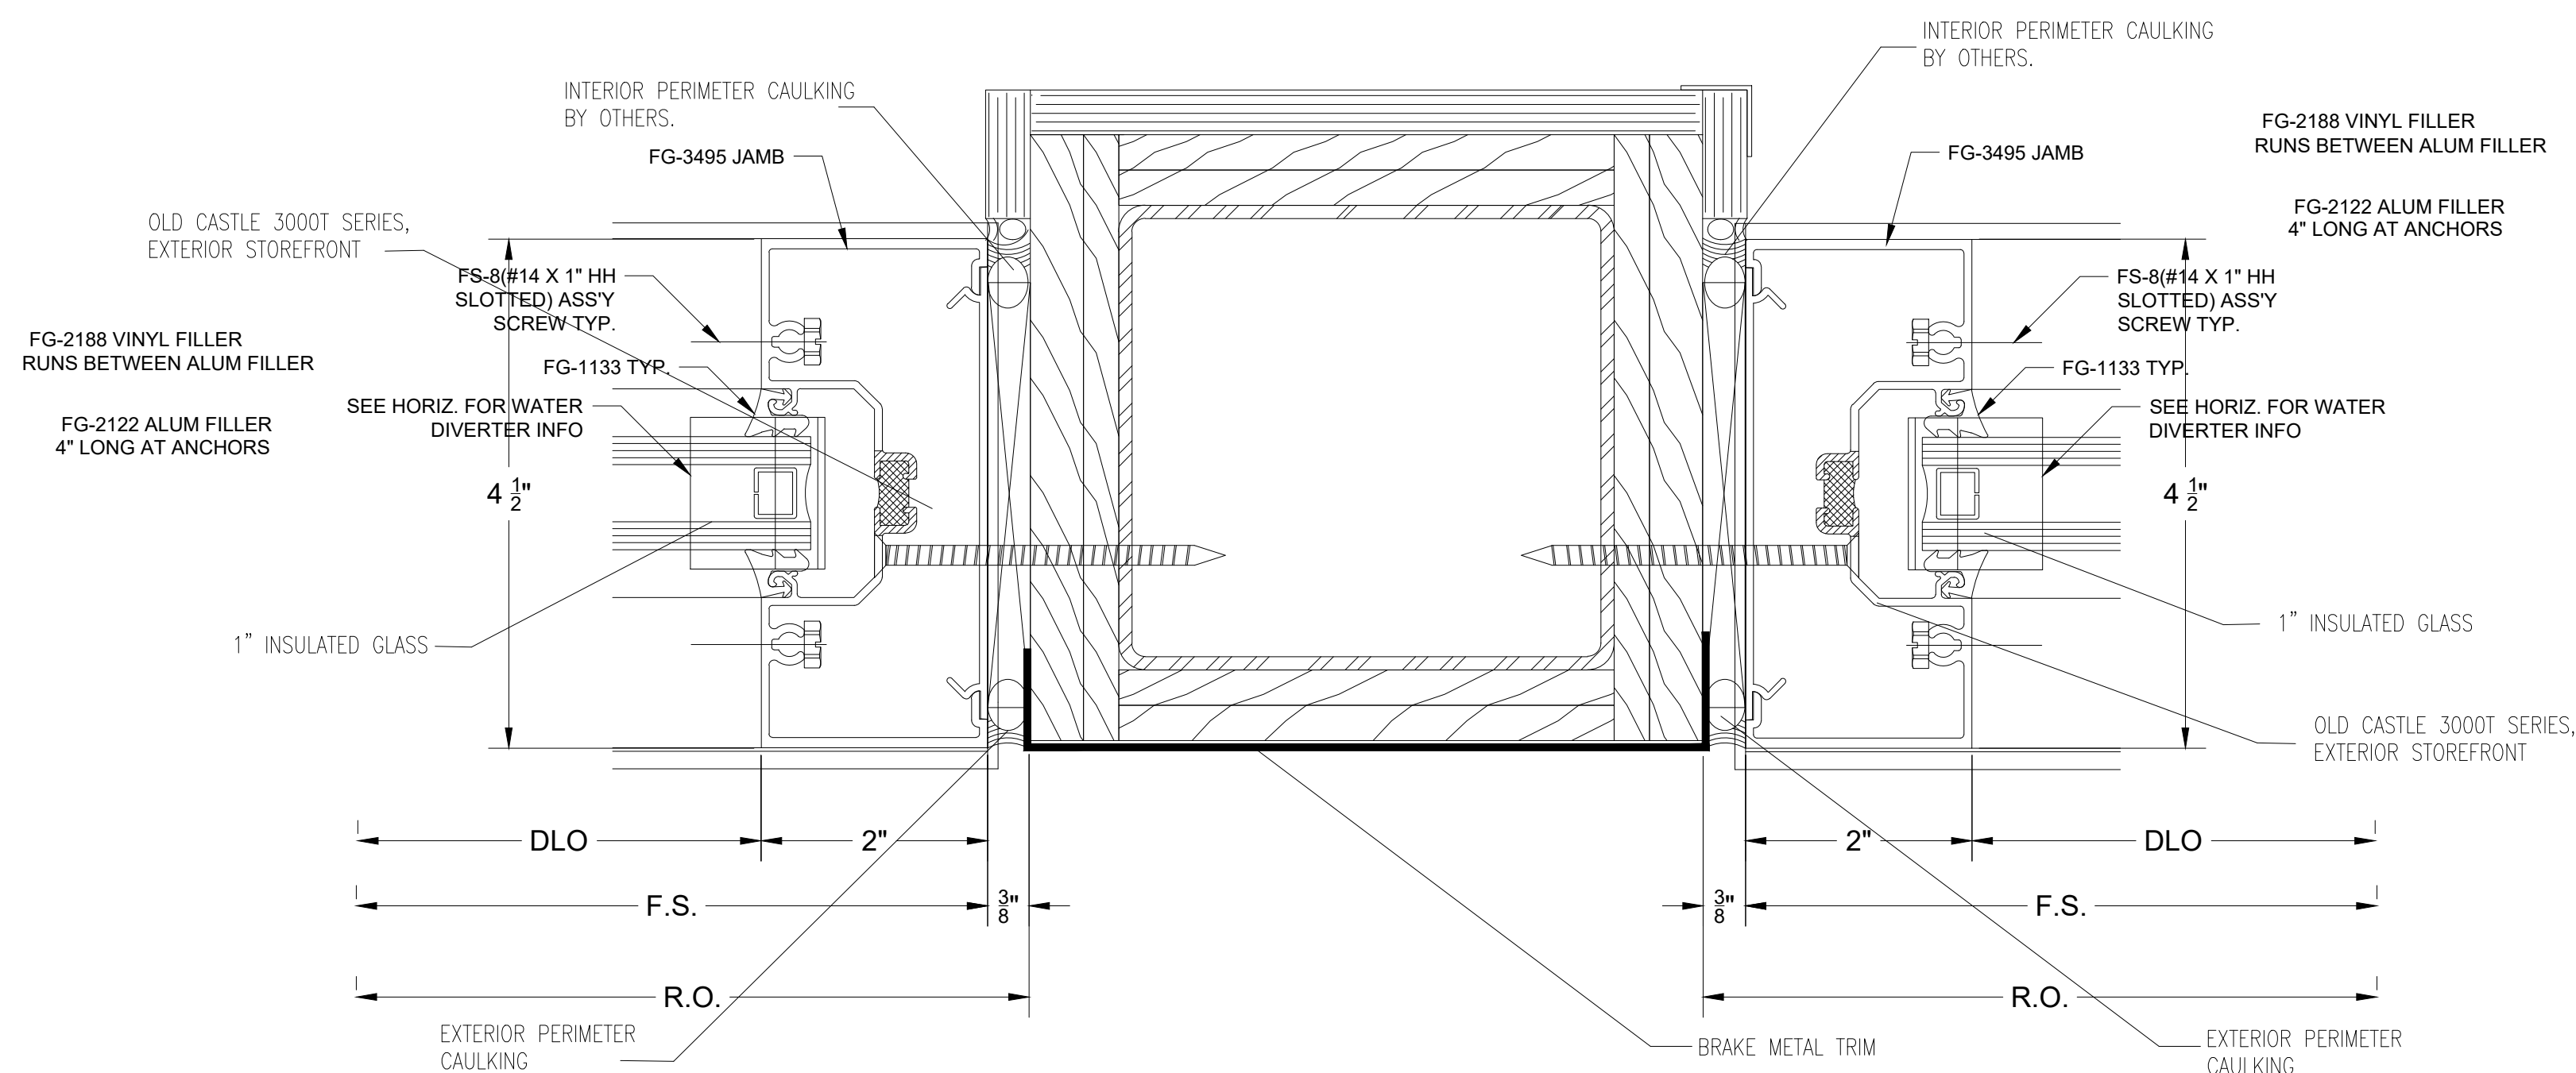

3 PLAN CUT @ JAMB
© OLD CASTLE STOREFRONT
8/A8.3

NO.	REVISION/ISSUED	DATE
1	1ST SUBMITTAL	02/11/2020

PROJECT NAME & LOCATION:
CIRCLE K COASTAL CAROLINAS
2707 NORTH WILLIAM ST
GOLDSBORO, NC 27530

SHEET TITLE:
DETAILS

GLASS CONTRACTOR:

DRAWN BY:

KS DRAFTING & DESIGN, LLC
KYLE SCHNECK
HARRISBURG, PA 17110
KYLE@KSDRAFTINGDESIGNLLC.COM
717-228-7114
KSDRAFTINGDESIGNLLC.COM

ARCHITECT:

ENGINEER:

DRAWN BY:
BRIAN GANOE
CHECKED BY:
KYLE SCHNECK
DATE:
02/11/2020

SHEET:

402